


NOTES

ALL DIMENSIONS ARE IN MM
ALL DIMENSIONS TO BE READ NOT MEASURED

LEGENDS


KEY PLAN

SINGLE RABET PANEL DOOR

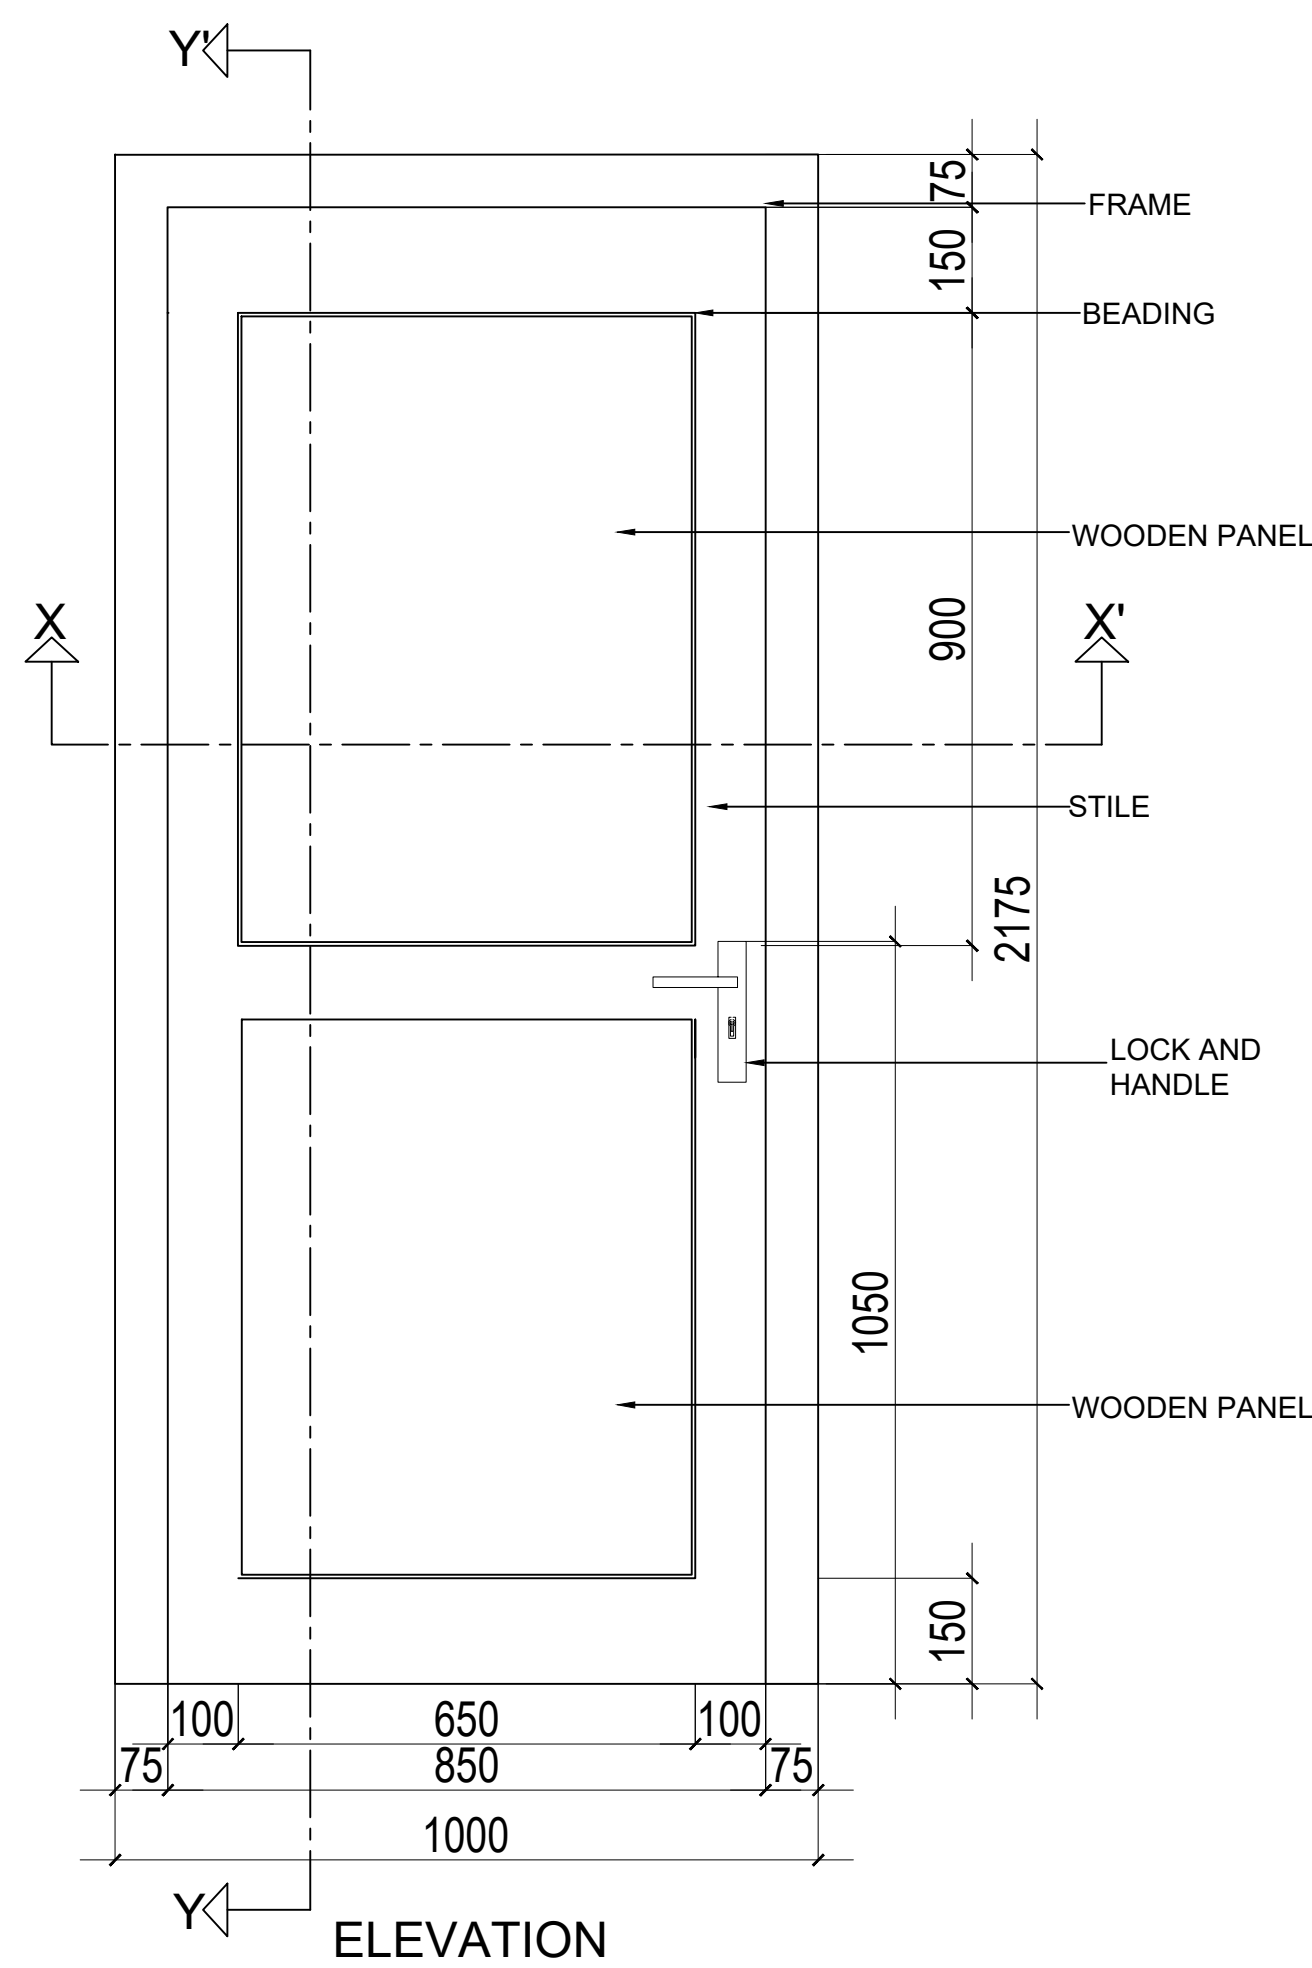


SECTION YY'


DOUBLE RABET PANEL DOOR

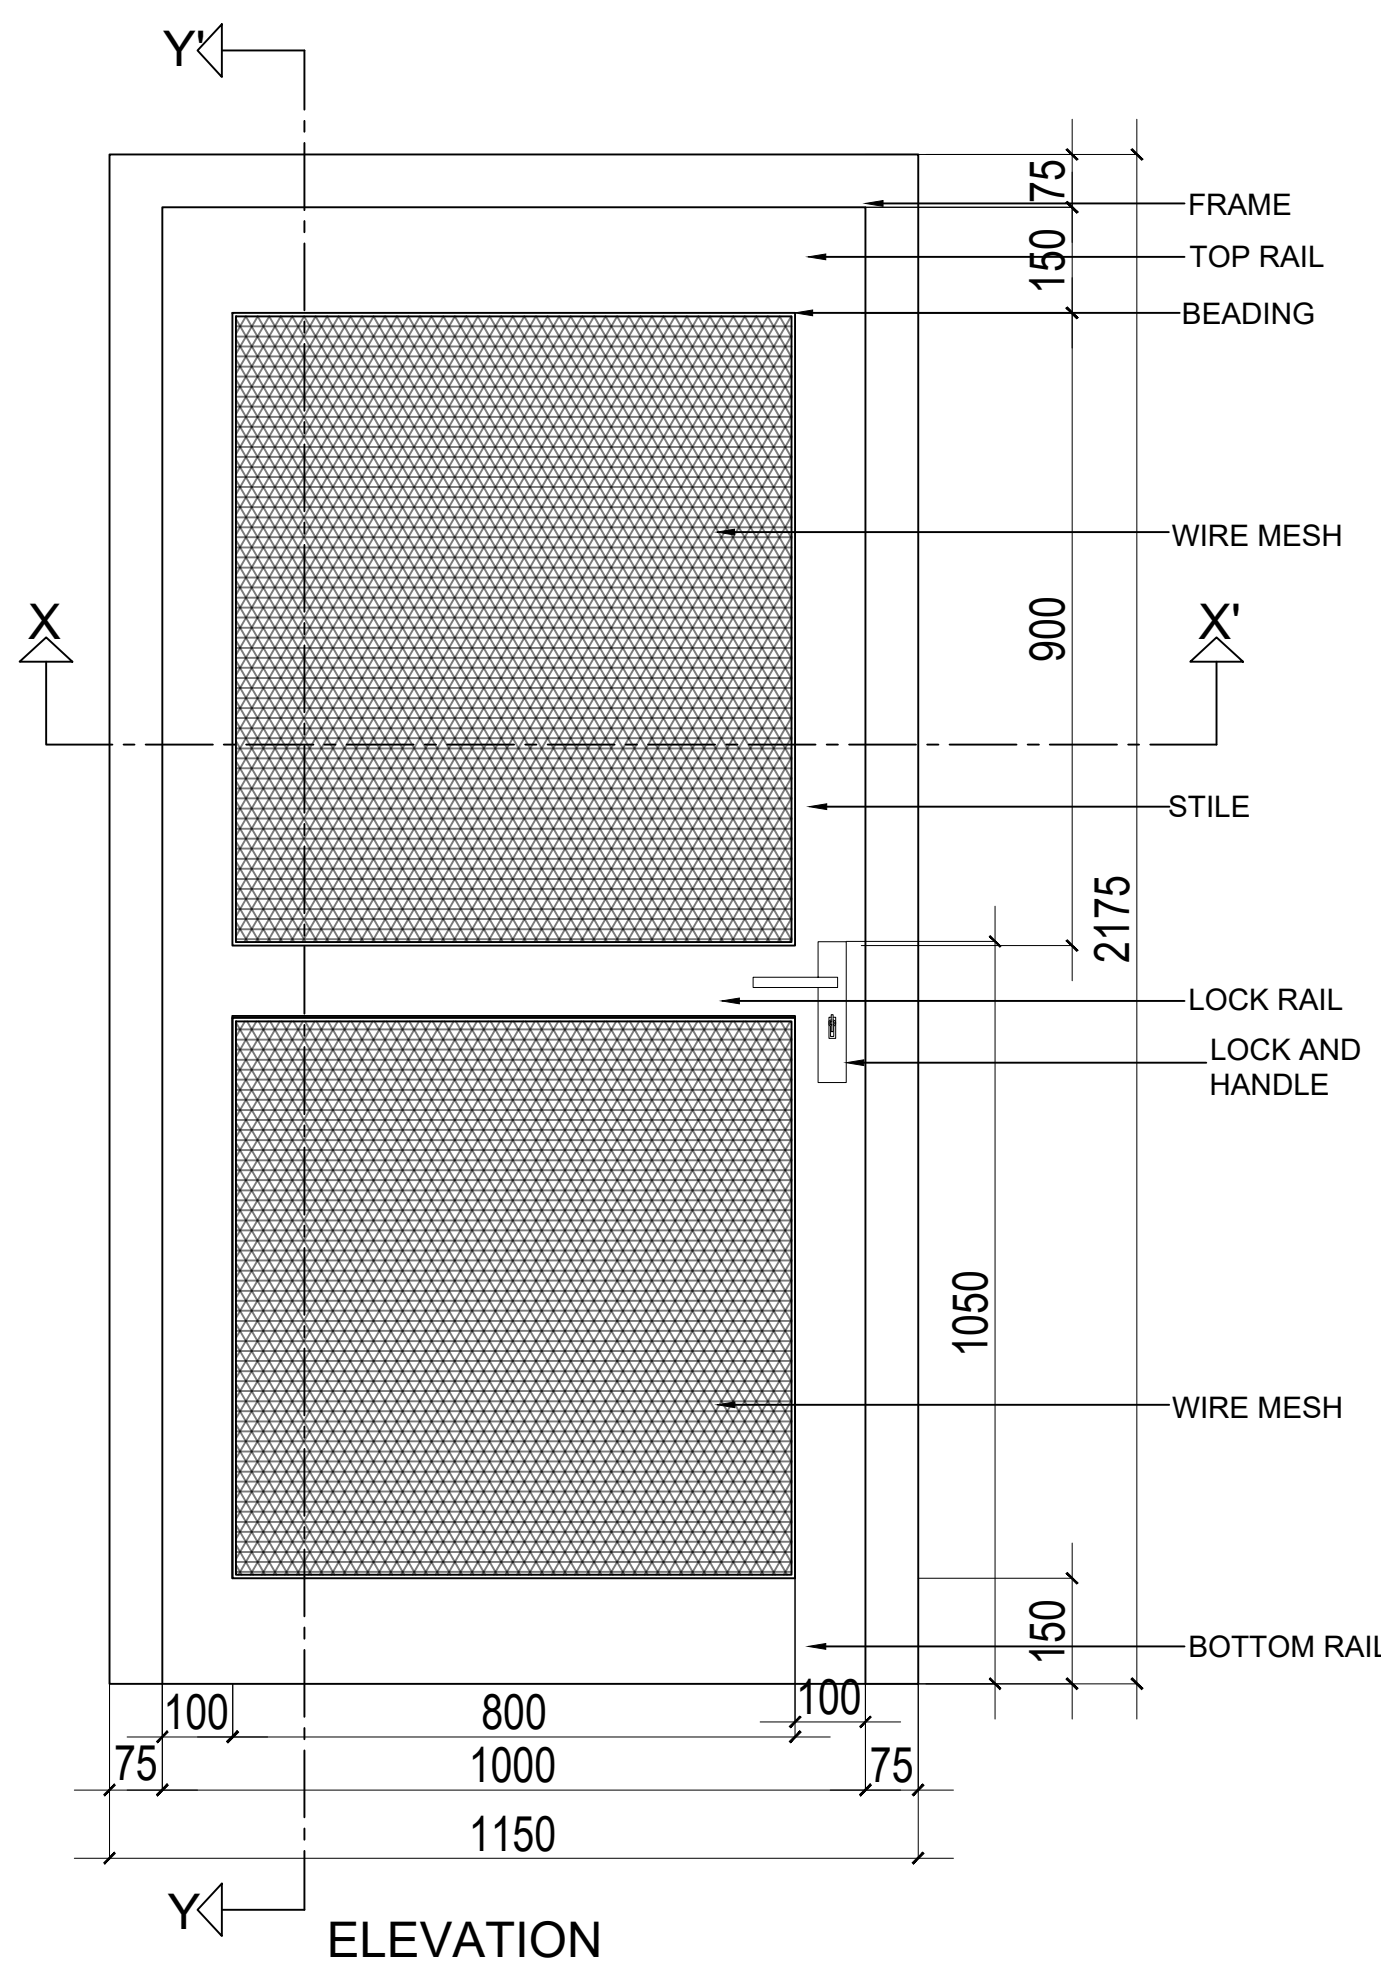


SECTION YY'

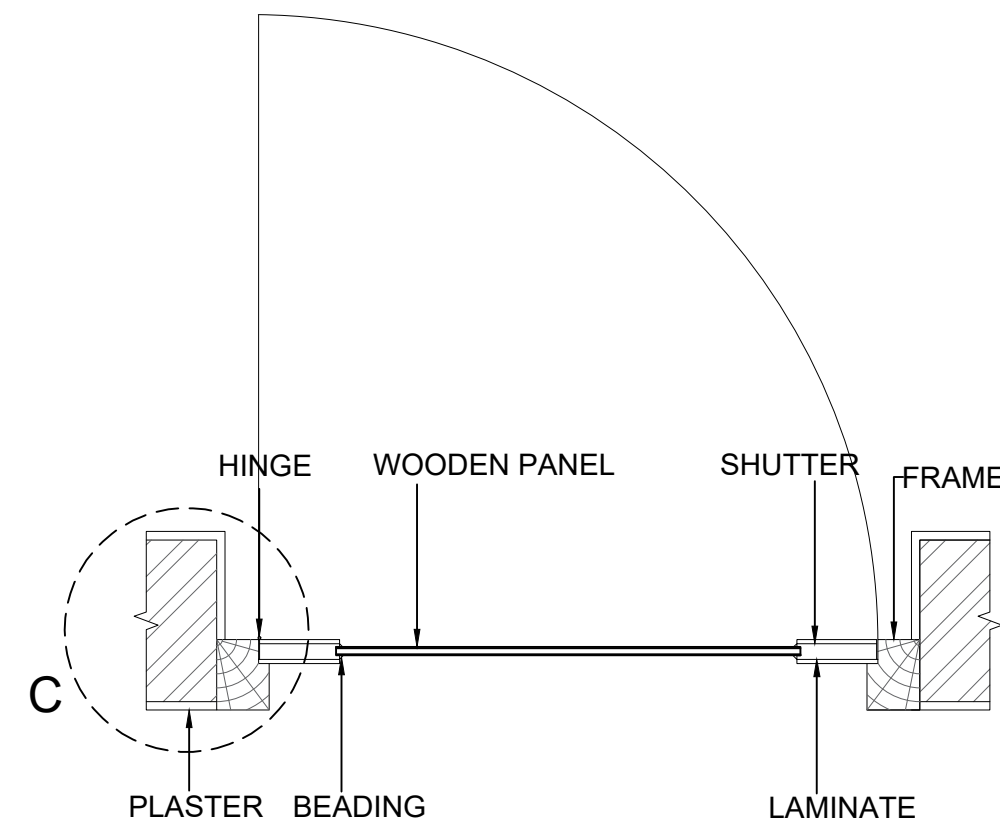


SECTION XX'

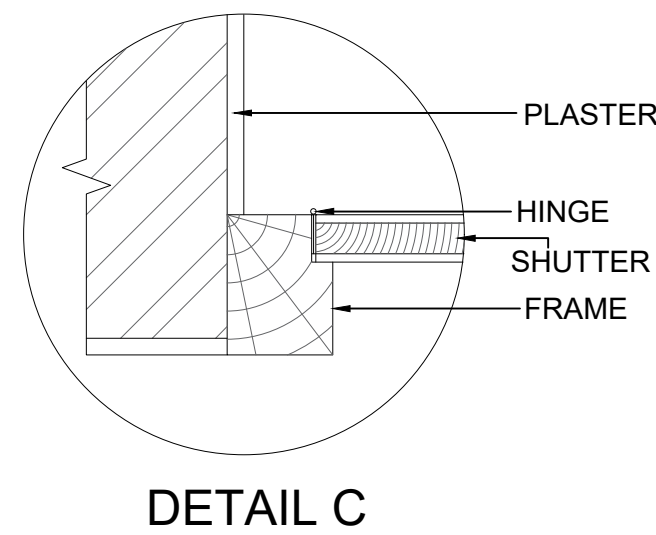


DETAIL C

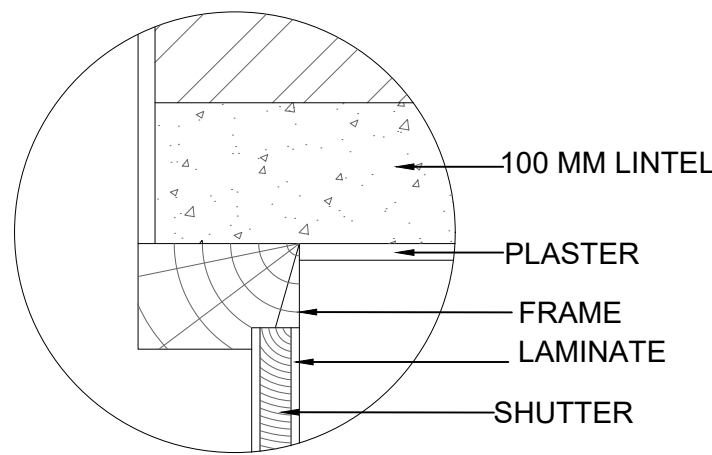


DETAIL A

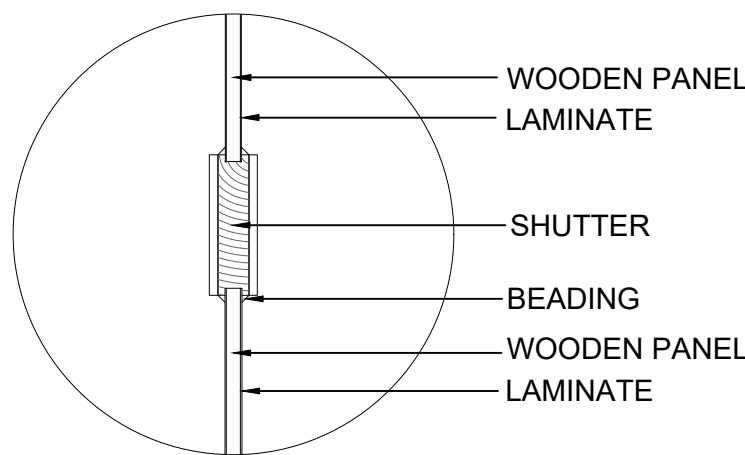


DETAIL B

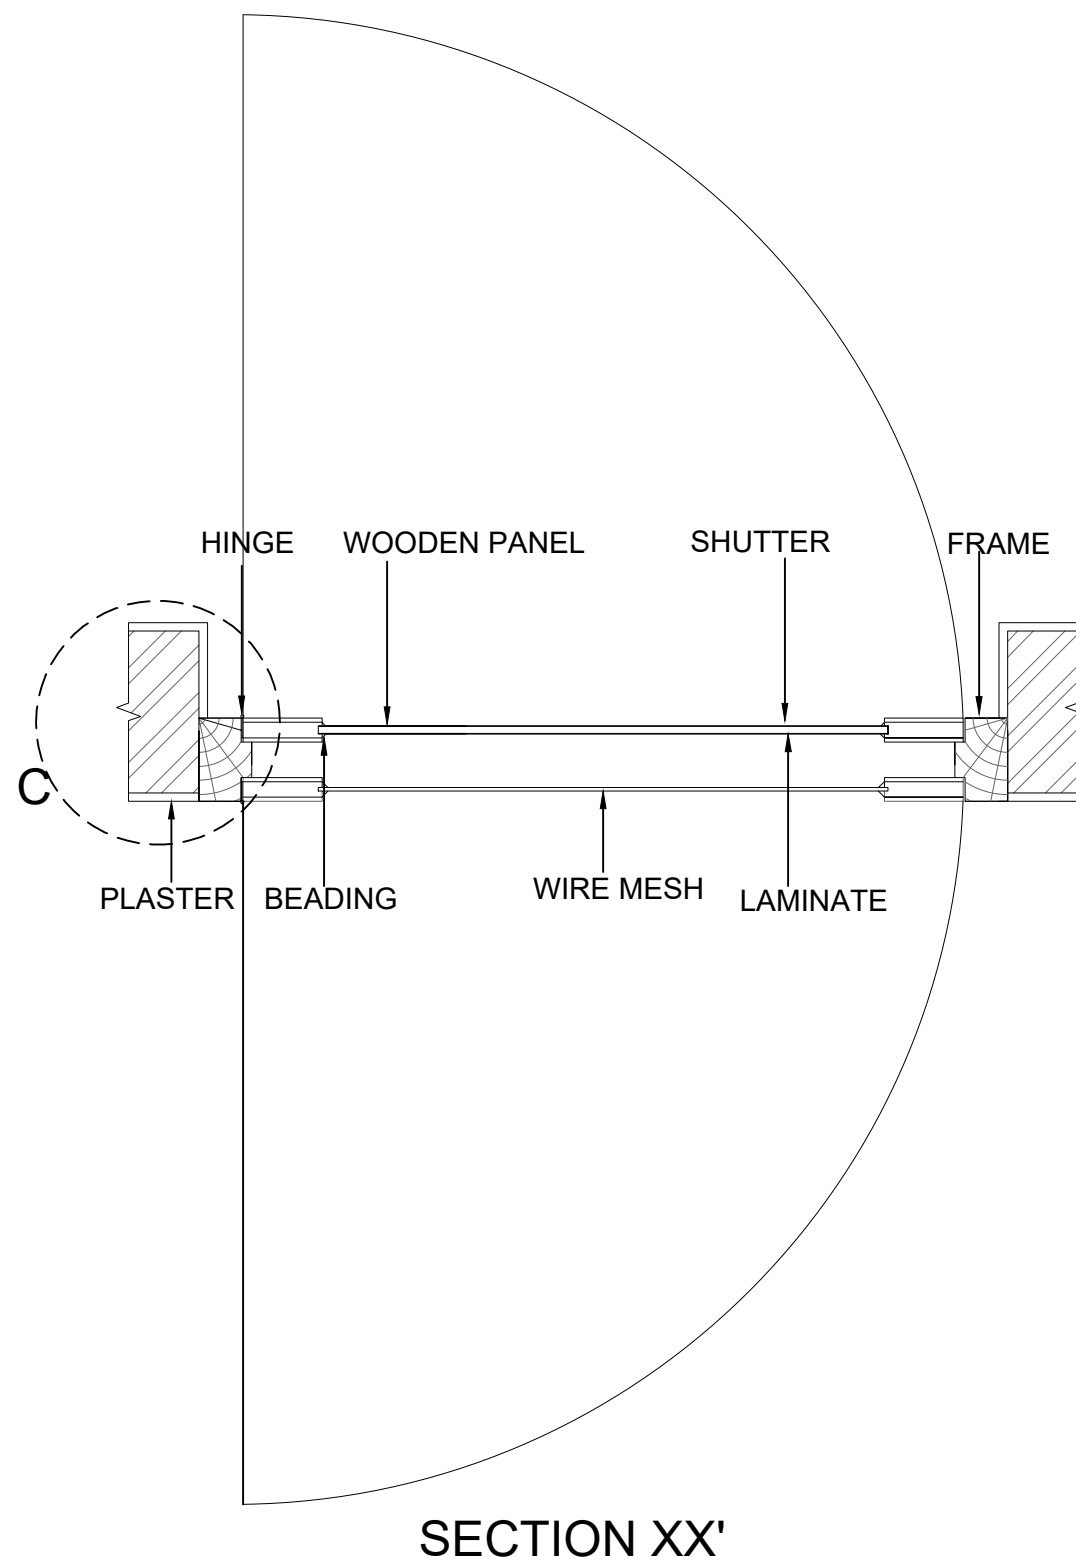


SECTION XX'

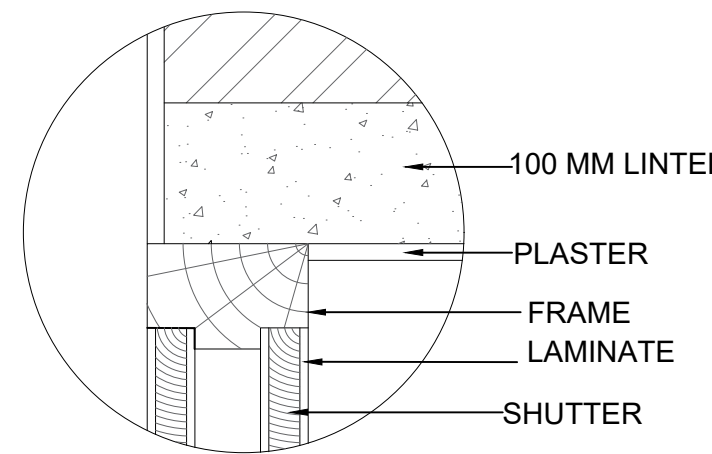

DETAIL A

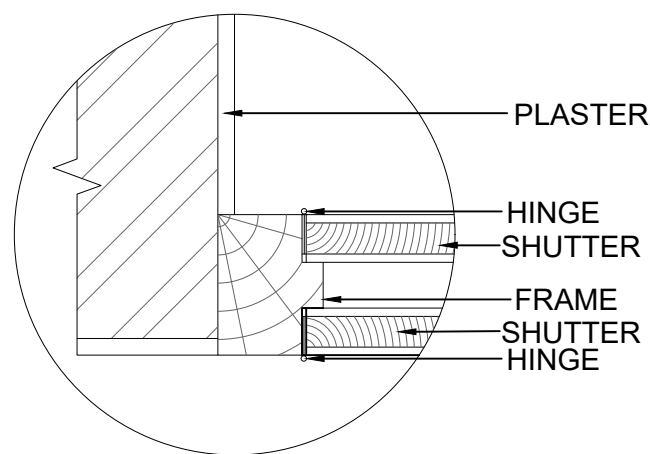

DETAIL B

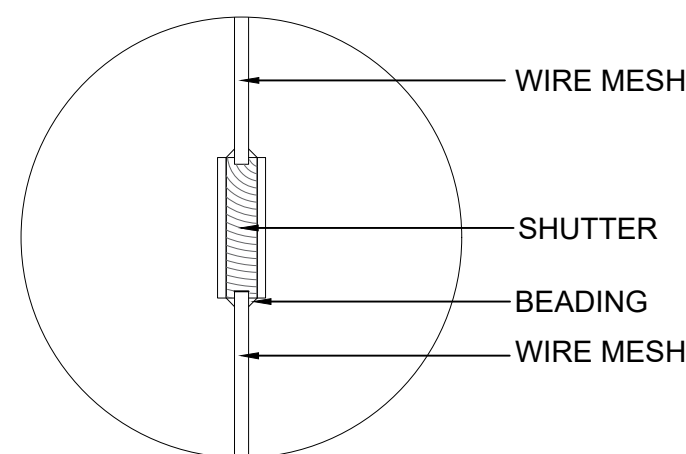

DETAIL C

SHEET TITLE

DOOR DETAIL

SHEET NO.

SCALE : 1 : 10

PROJECT

DOOR DETAIL


DRAWN BY

YASH VARDHAN


CHECKED BY

NOTES


ALL DIMENSIONS ARE IN MM
ALL DIMENSIONS TO BE READ NOT MEASURED

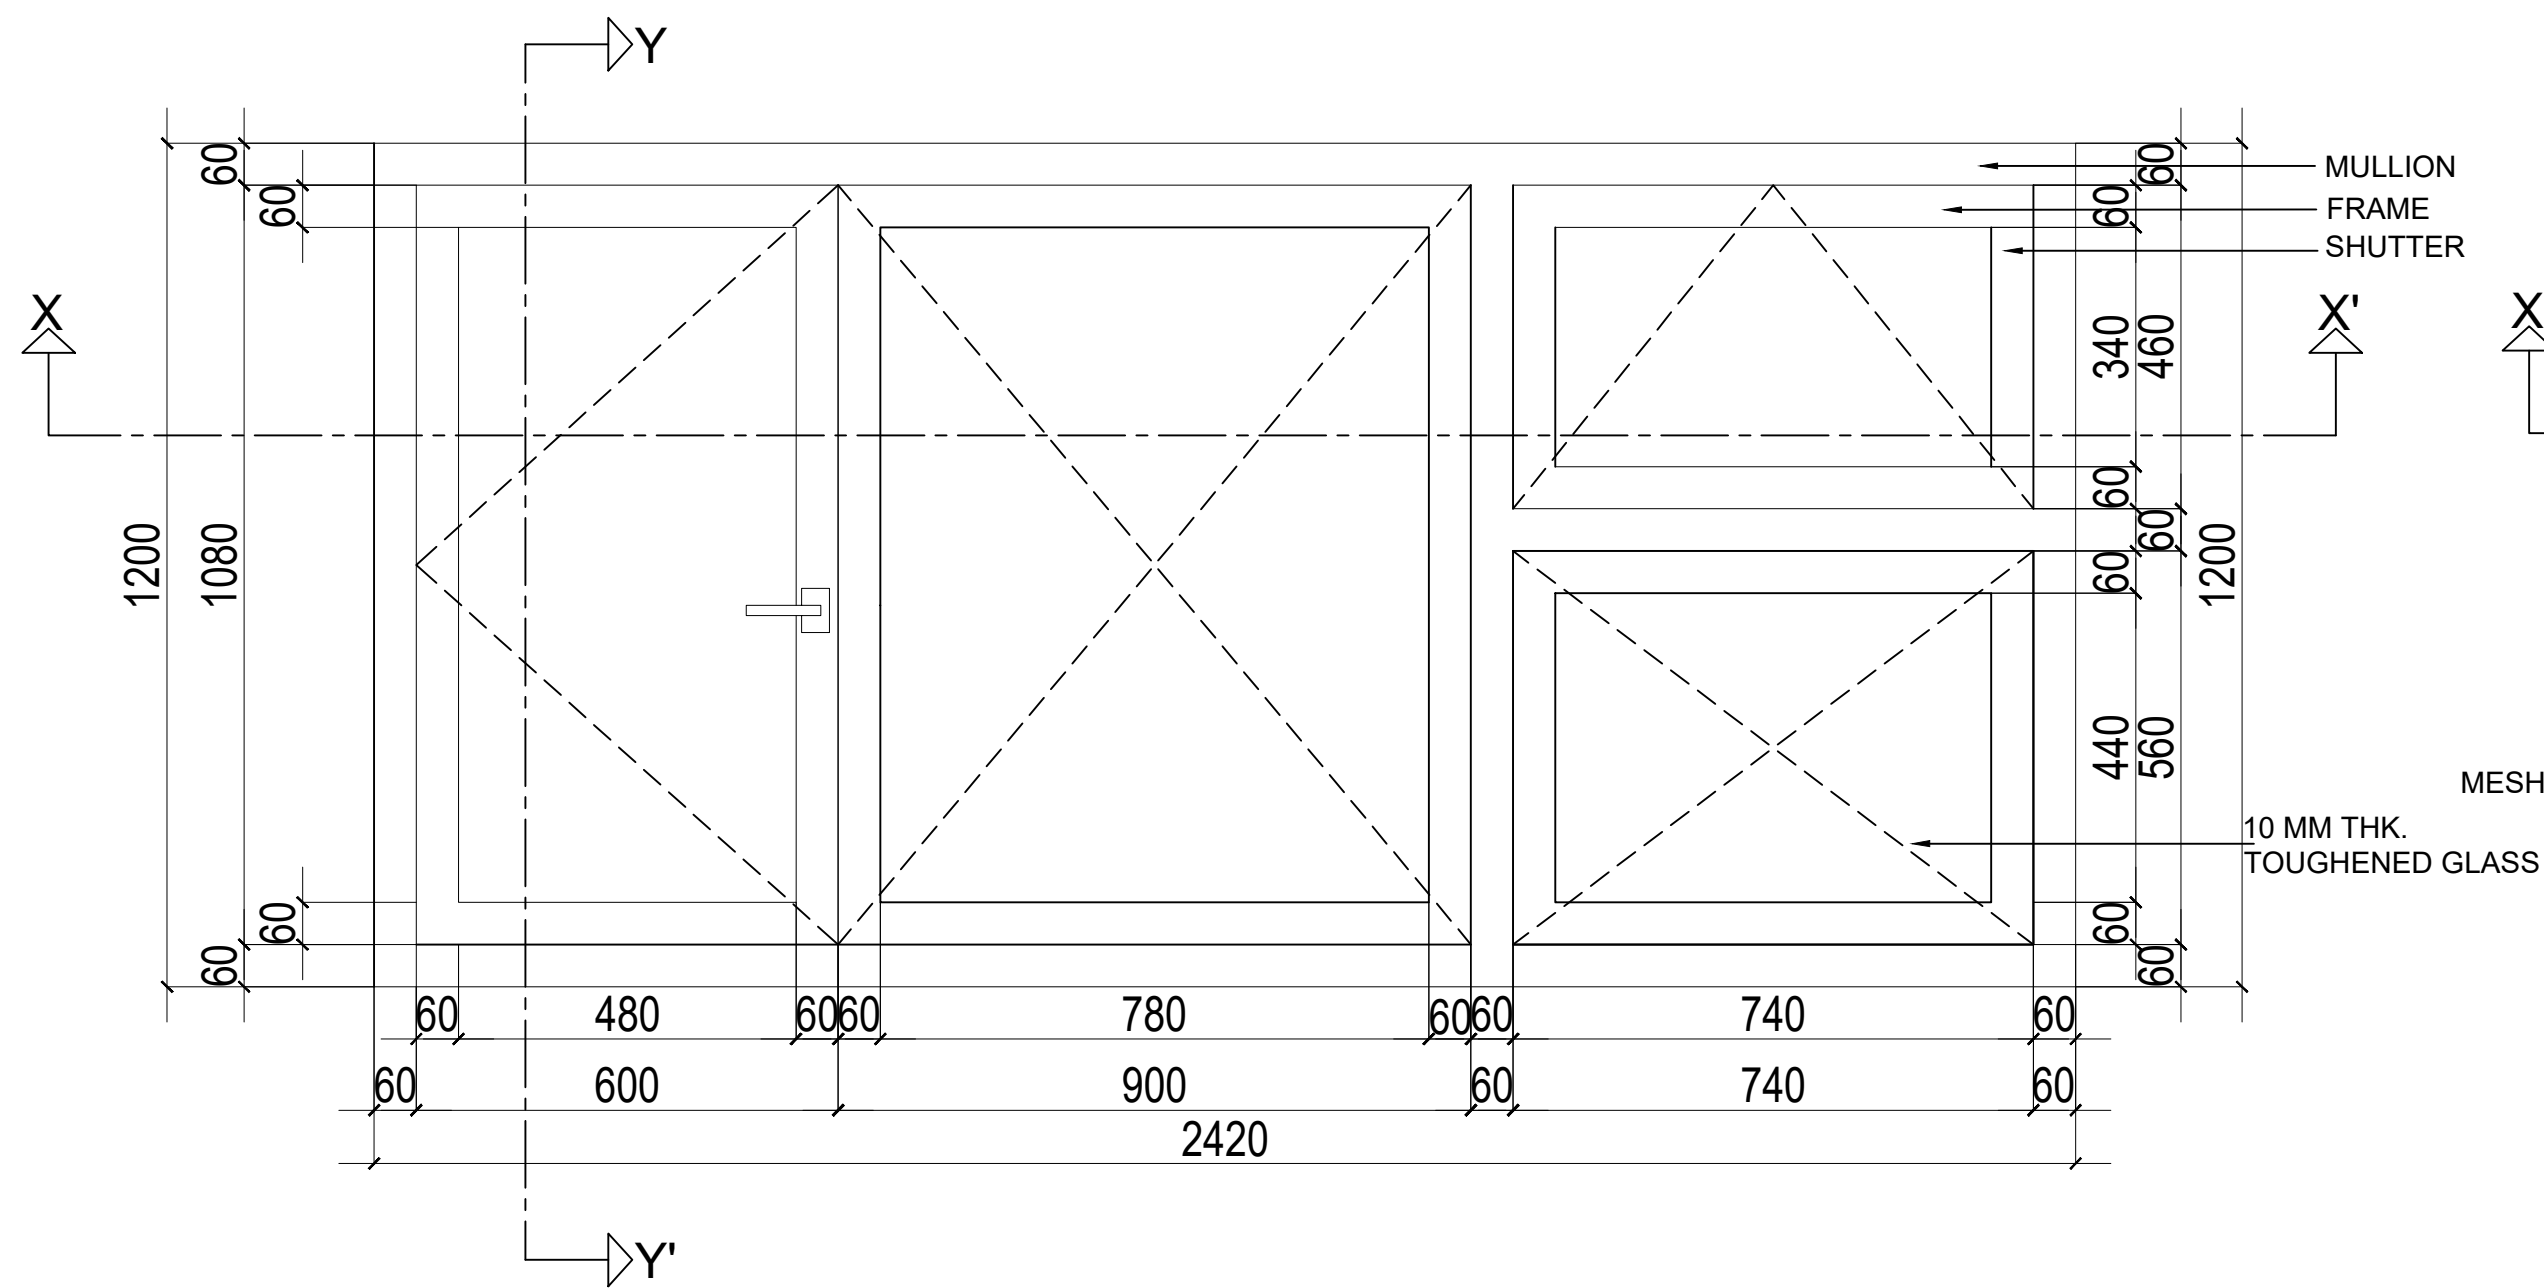


ELEVATION INSIDE

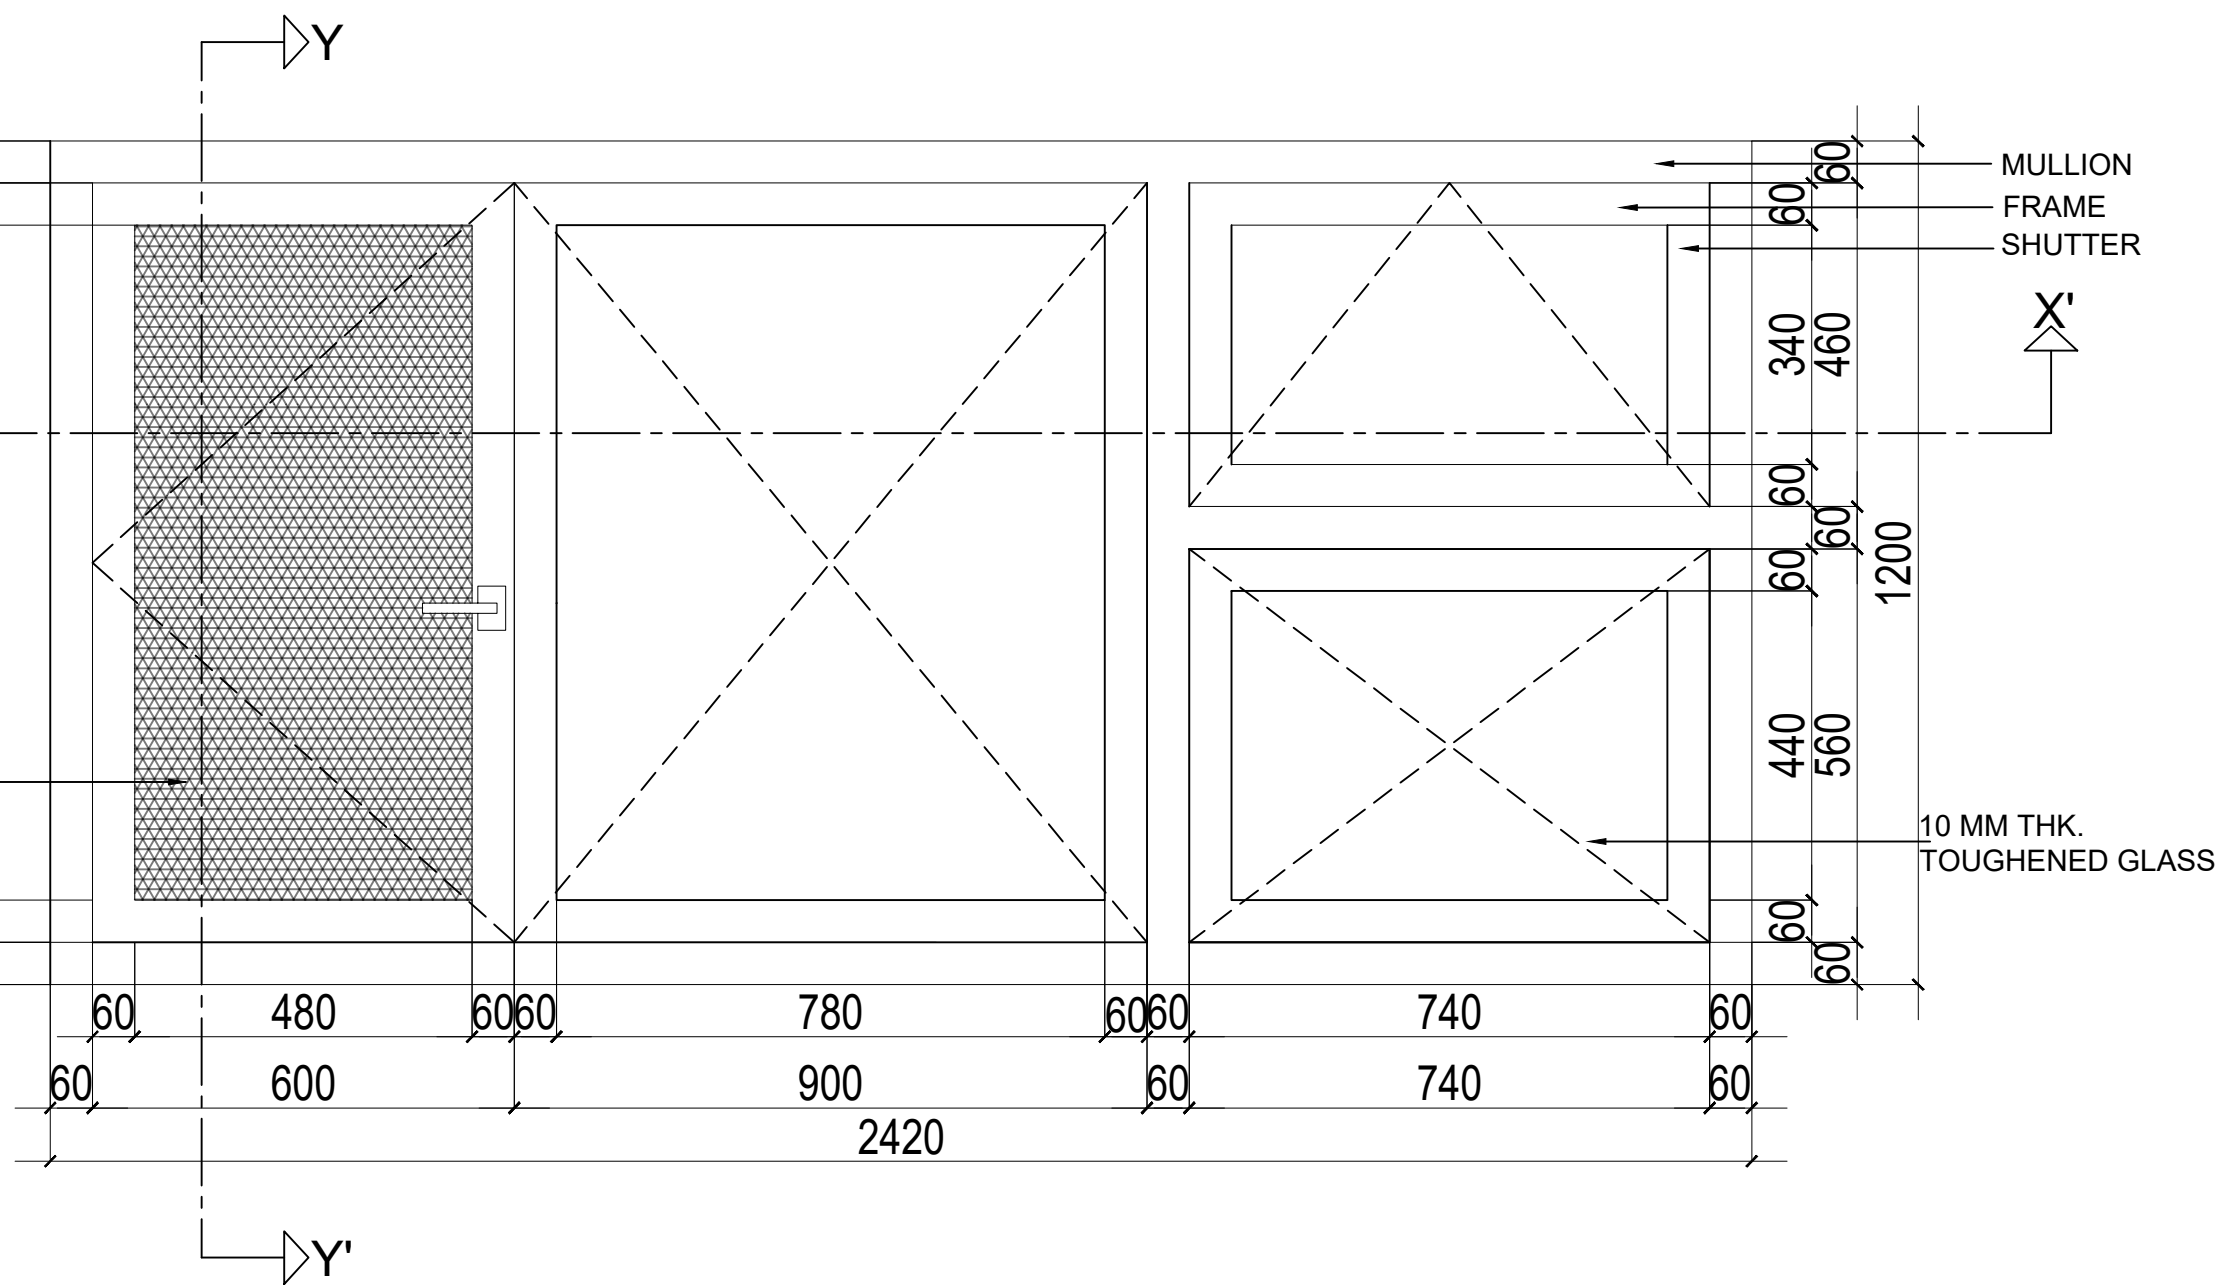


ELEVATION INSIDE

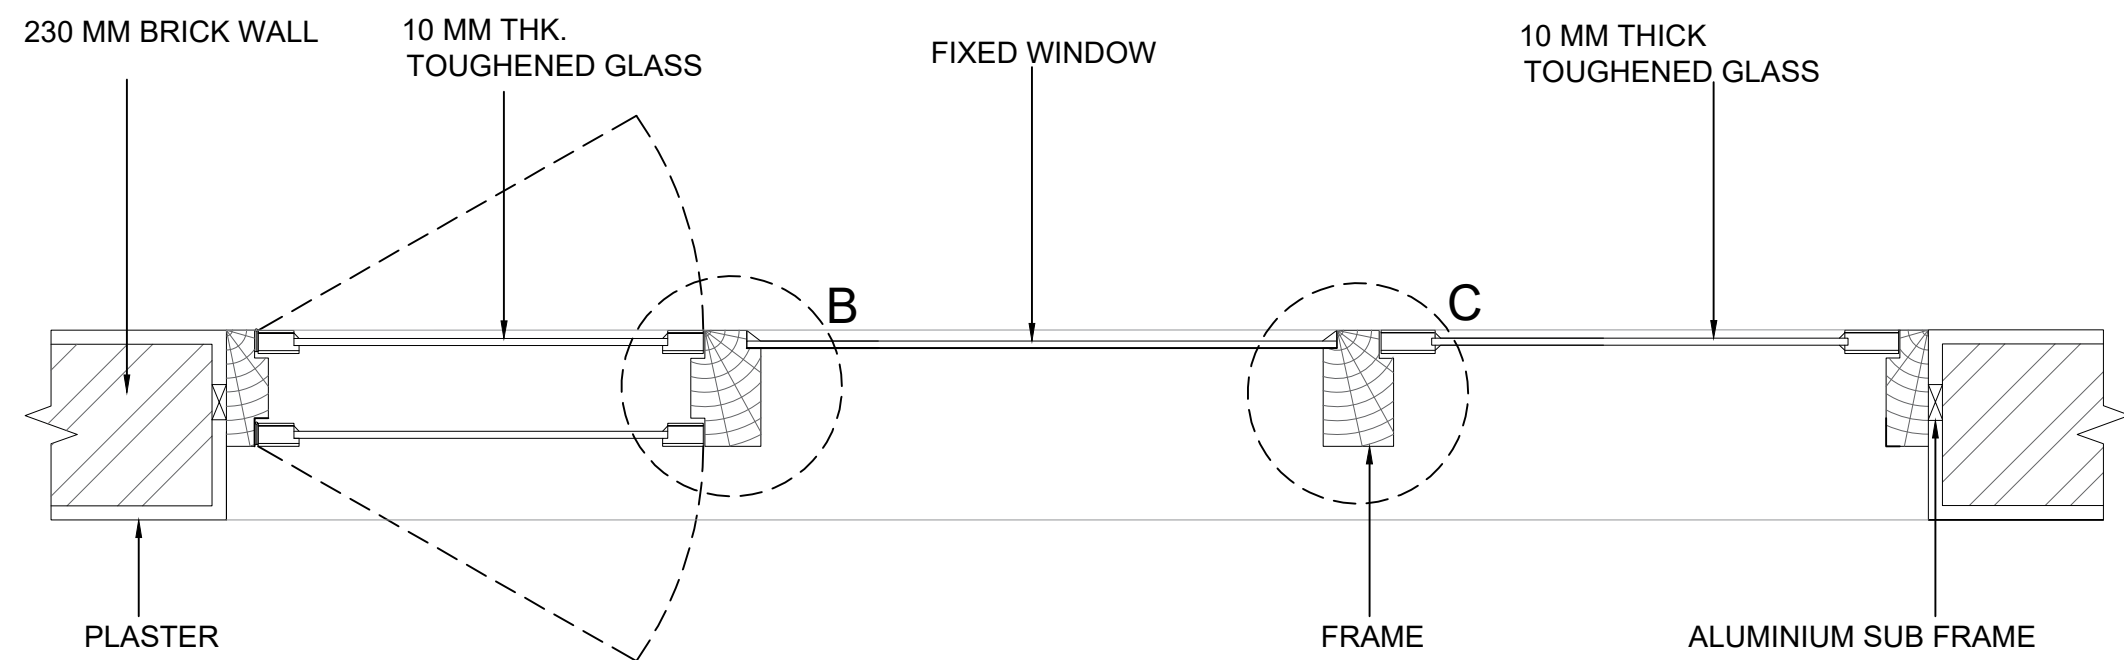


SECTION XX'

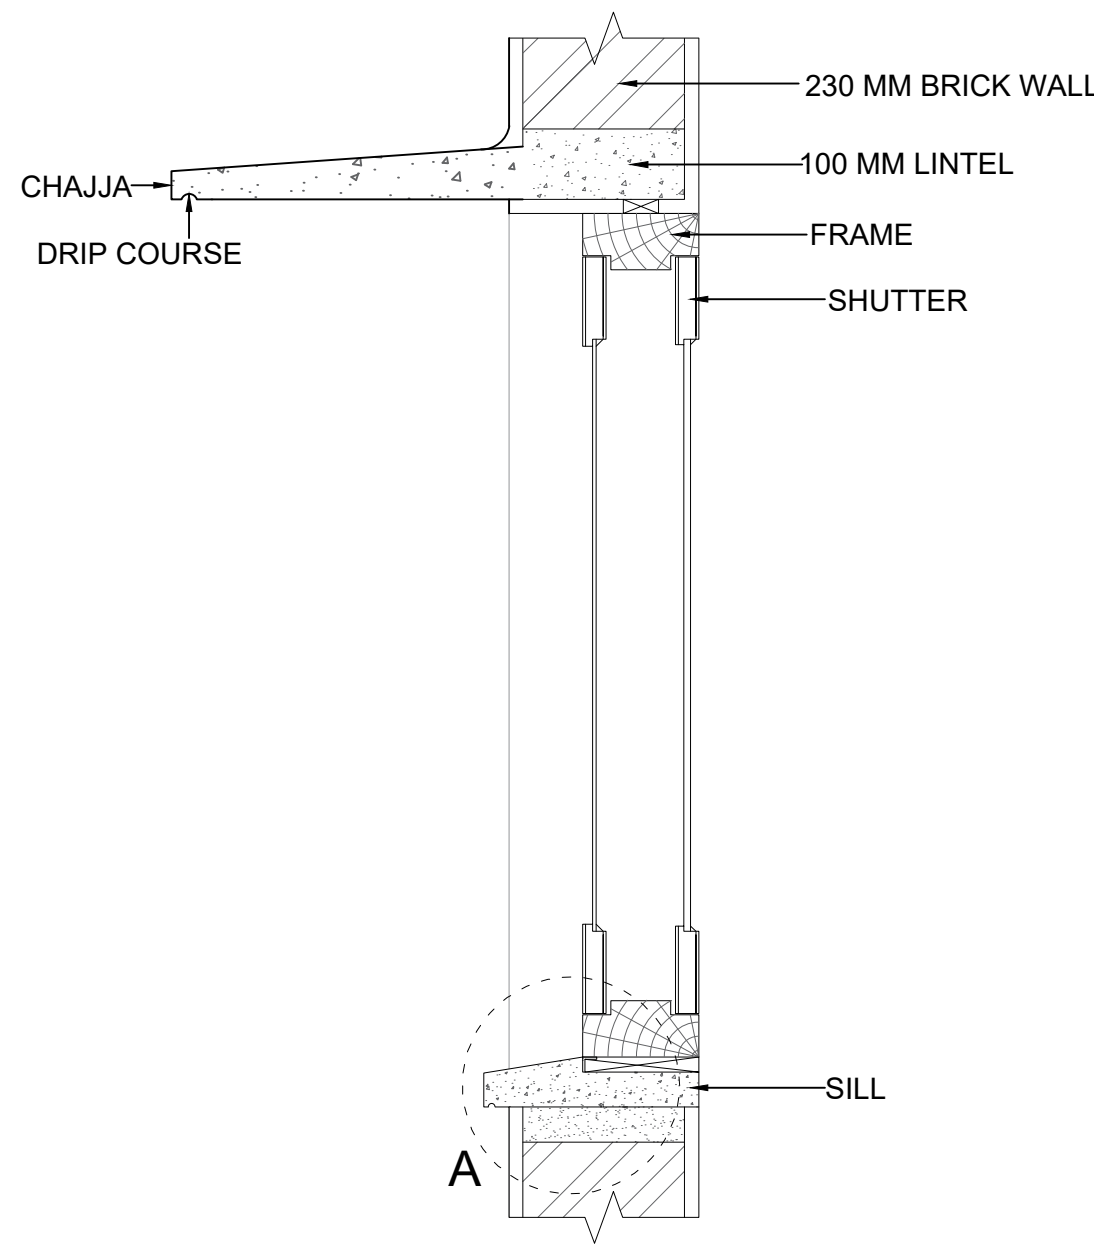


SECTION YY'

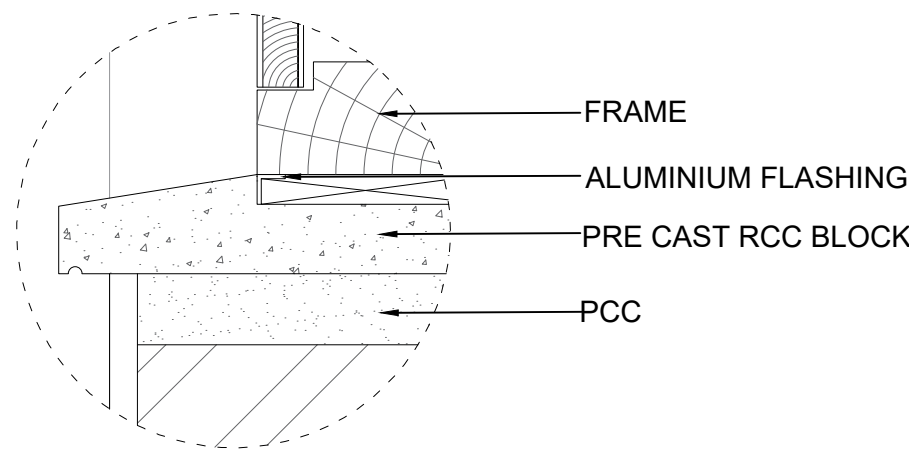

DETAIL A

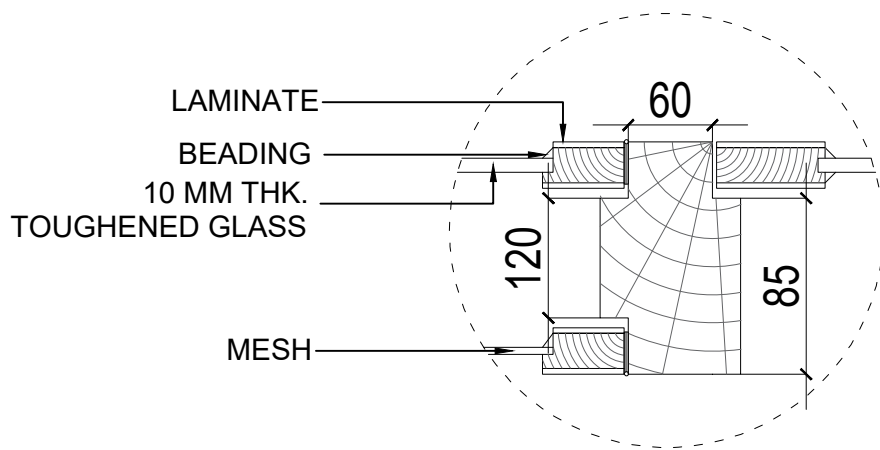

DETAIL B

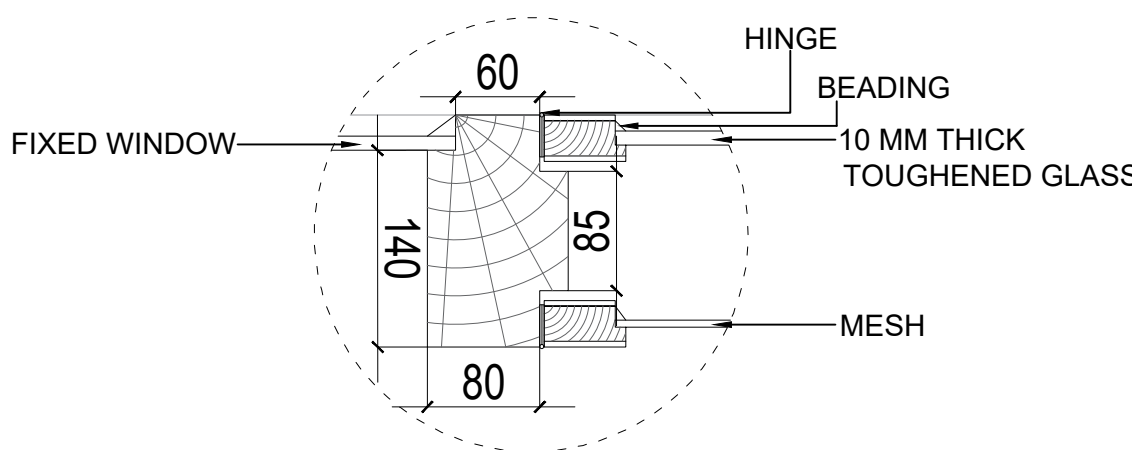

DETAIL C

SHEET TITLE
WINDOW DETAIL

SHEET NO. 5
SCALE : 1 : 10

PROJECT
EXTERNAL WALL DETAIL

DRAWN BY
YASH VARDHAN

CHECKED BY

G.D.GOENKA
UNIVERSITY

NOTES

ALL DIMENSIONS ARE IN MM

LEGENDS

ALL DIMENSIONS ARE IN MM

KEY PLAN





SHEET TITLE
TOILET PLAN AND SECTION

SHEET NO.
SCALE : 1 :50

PROJECT
EXTERNAL WALL DETAIL

DRAWN BY
YASH VARDHAN

CHECKED BY

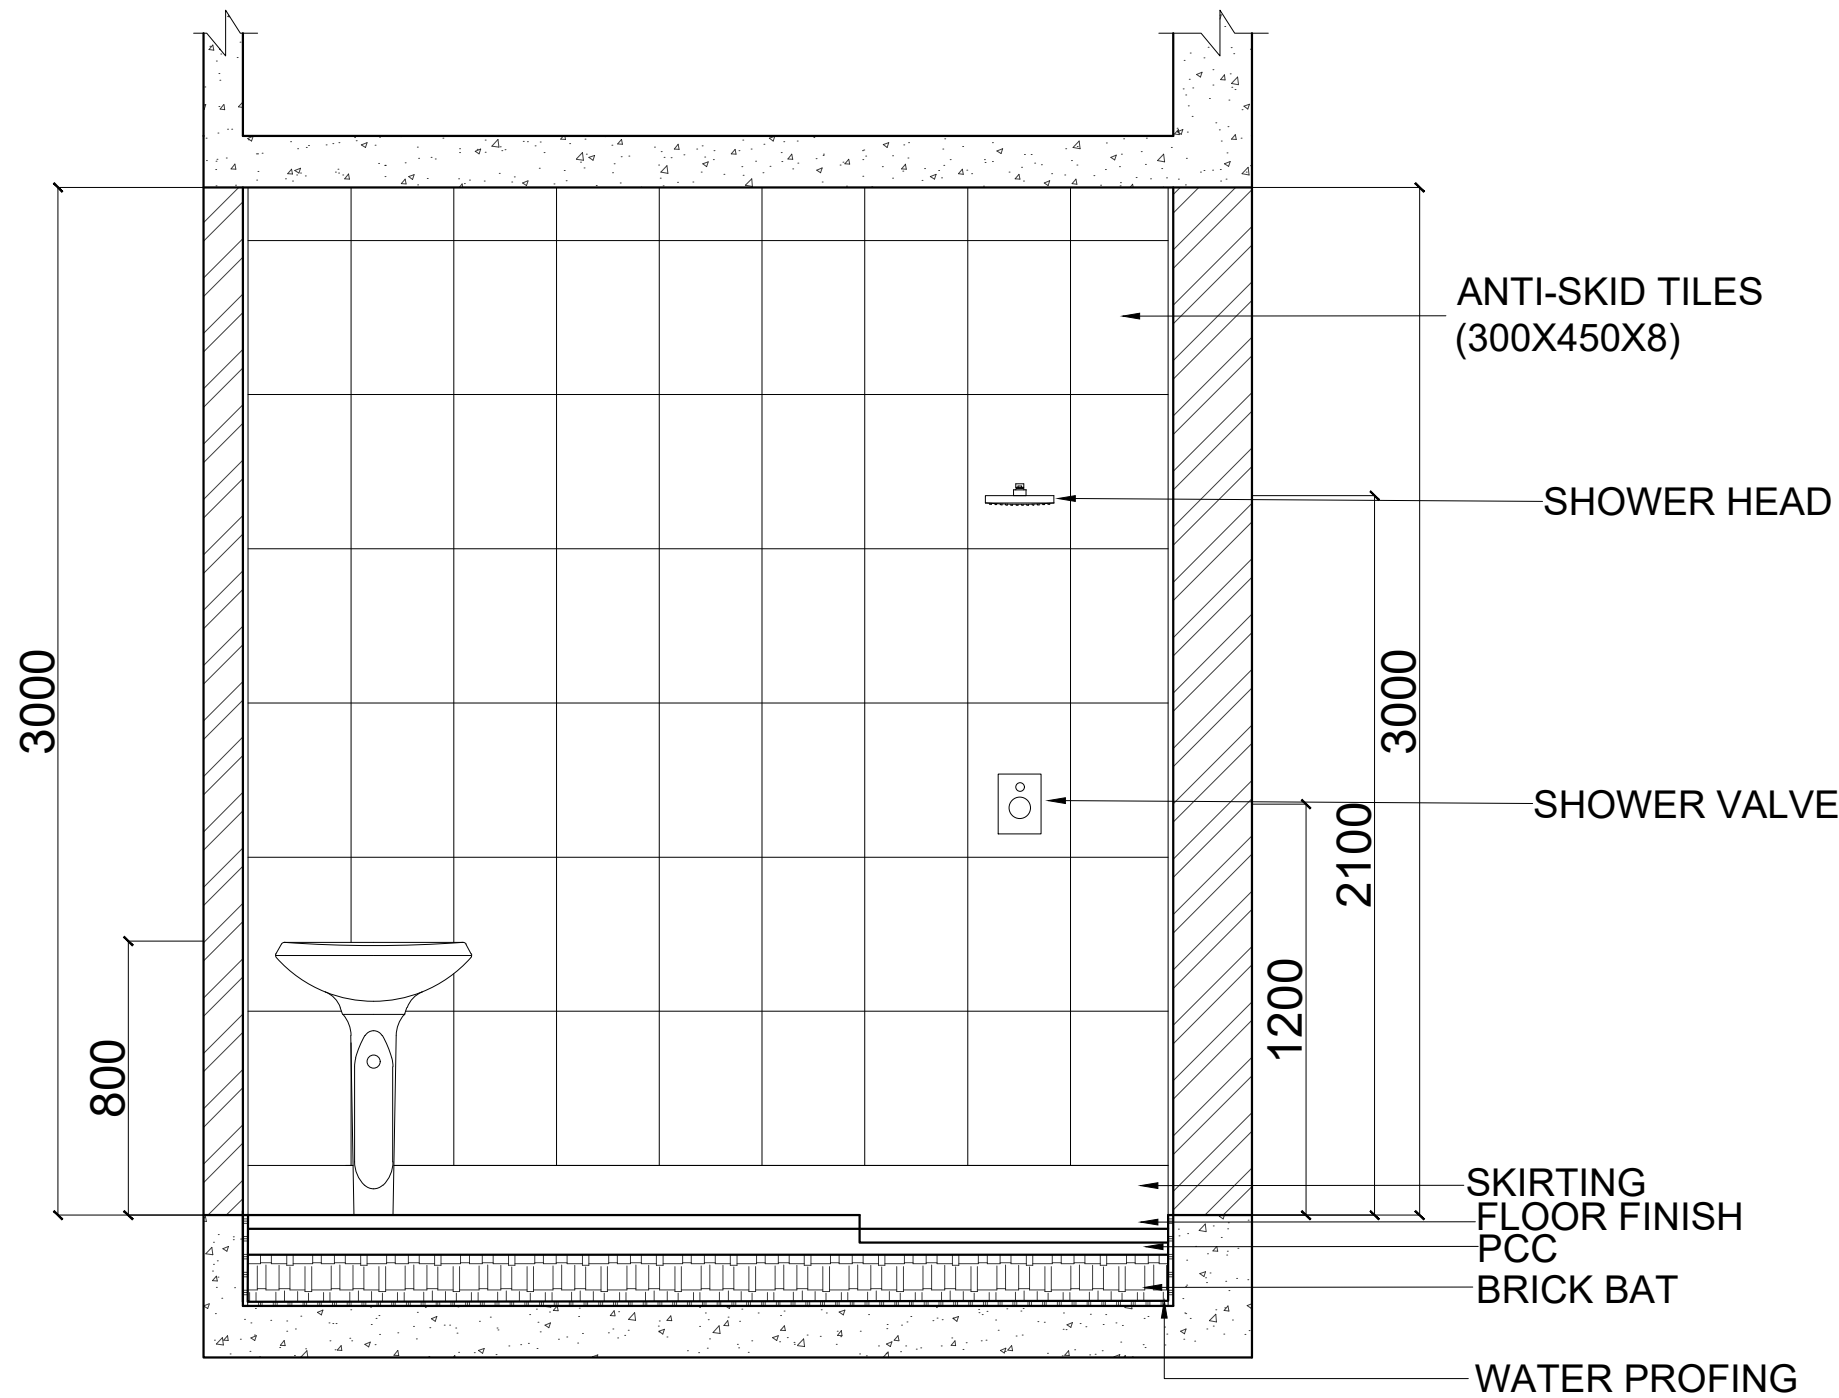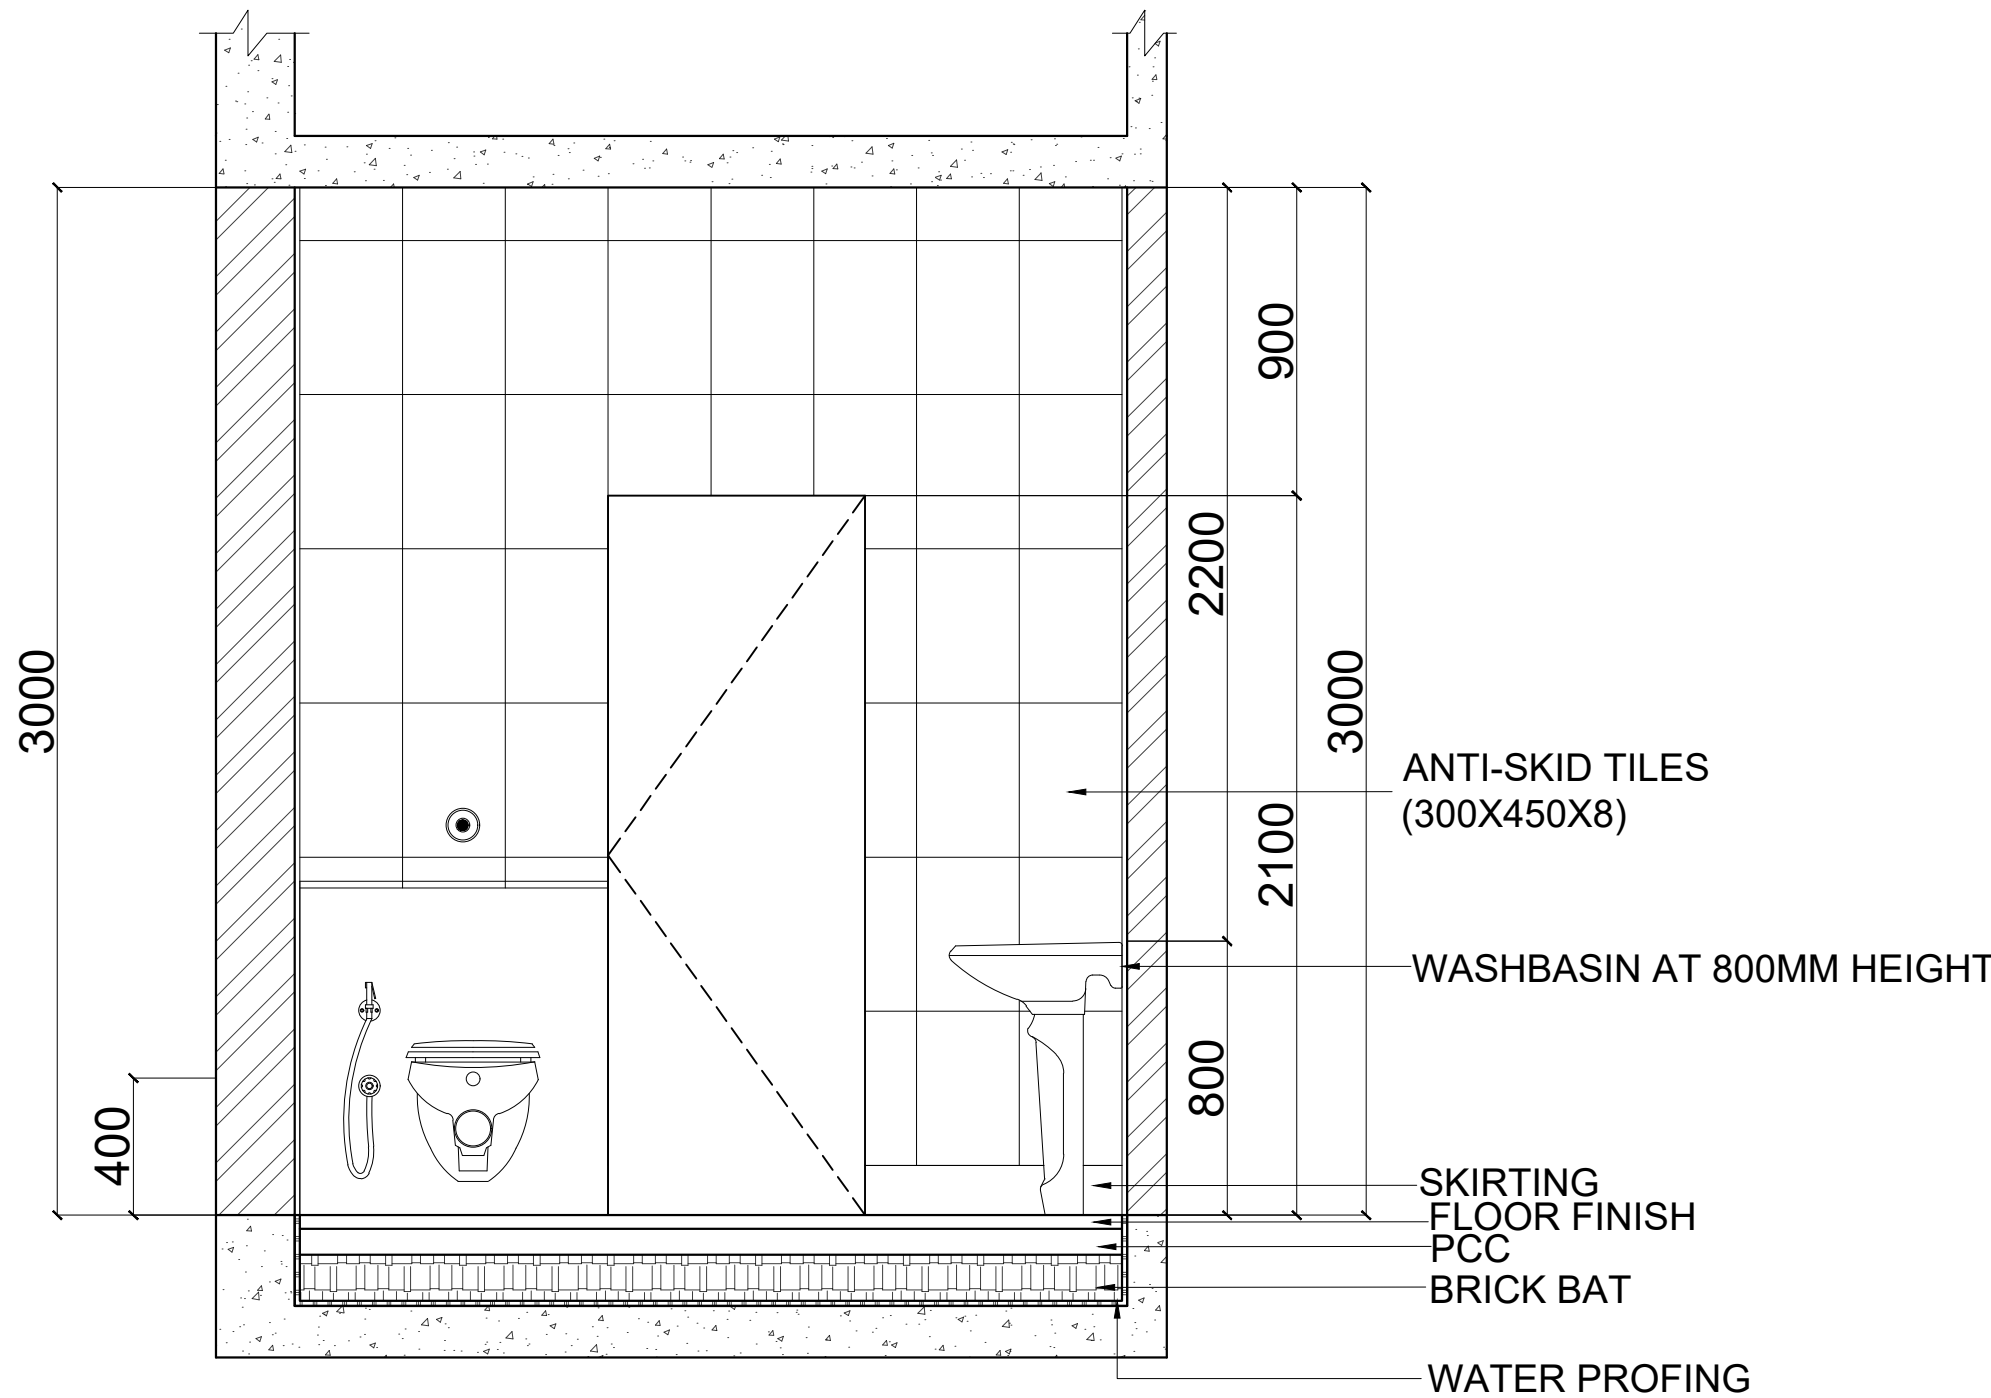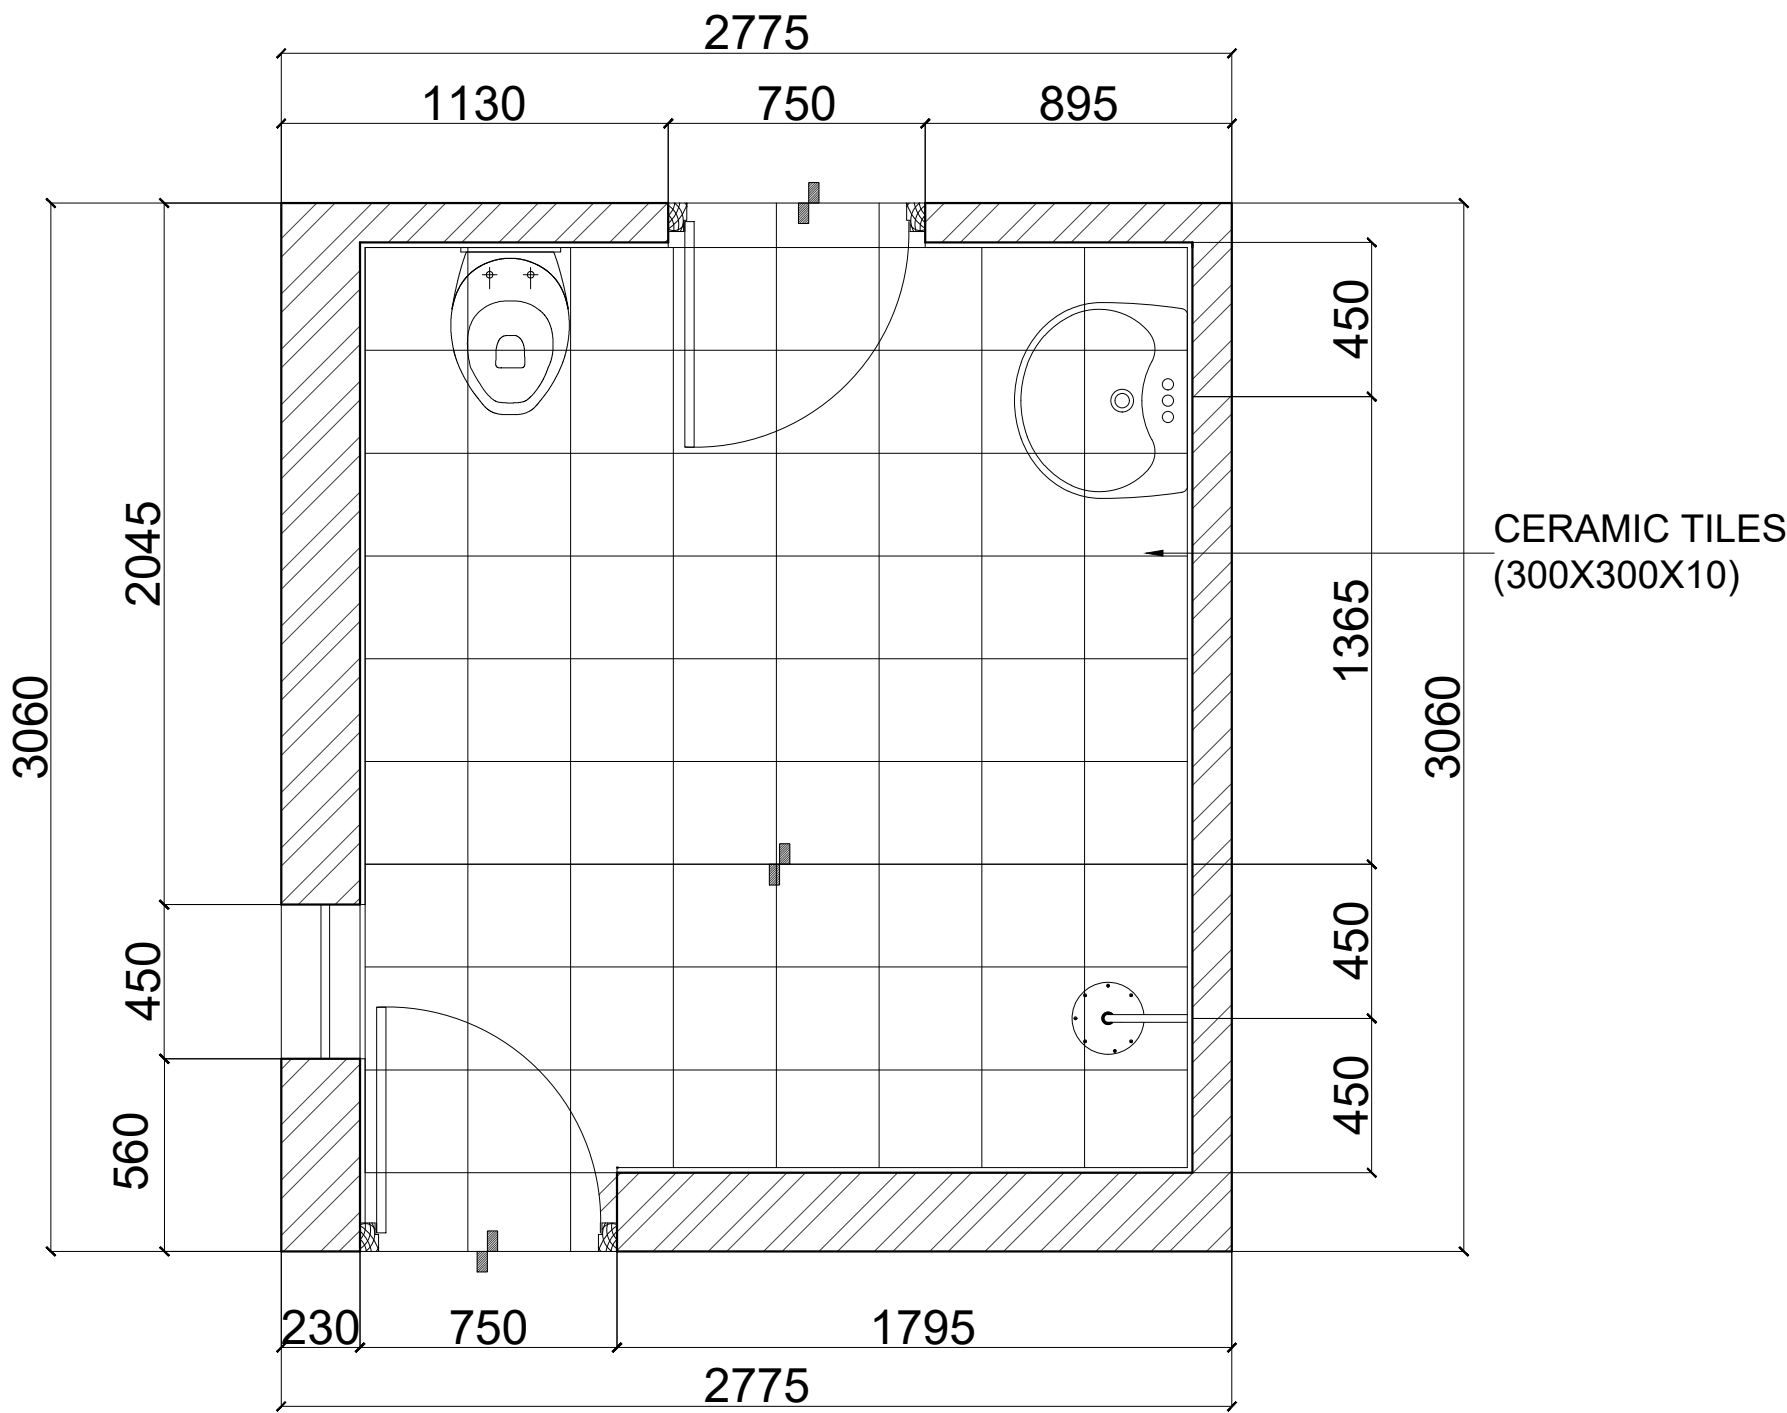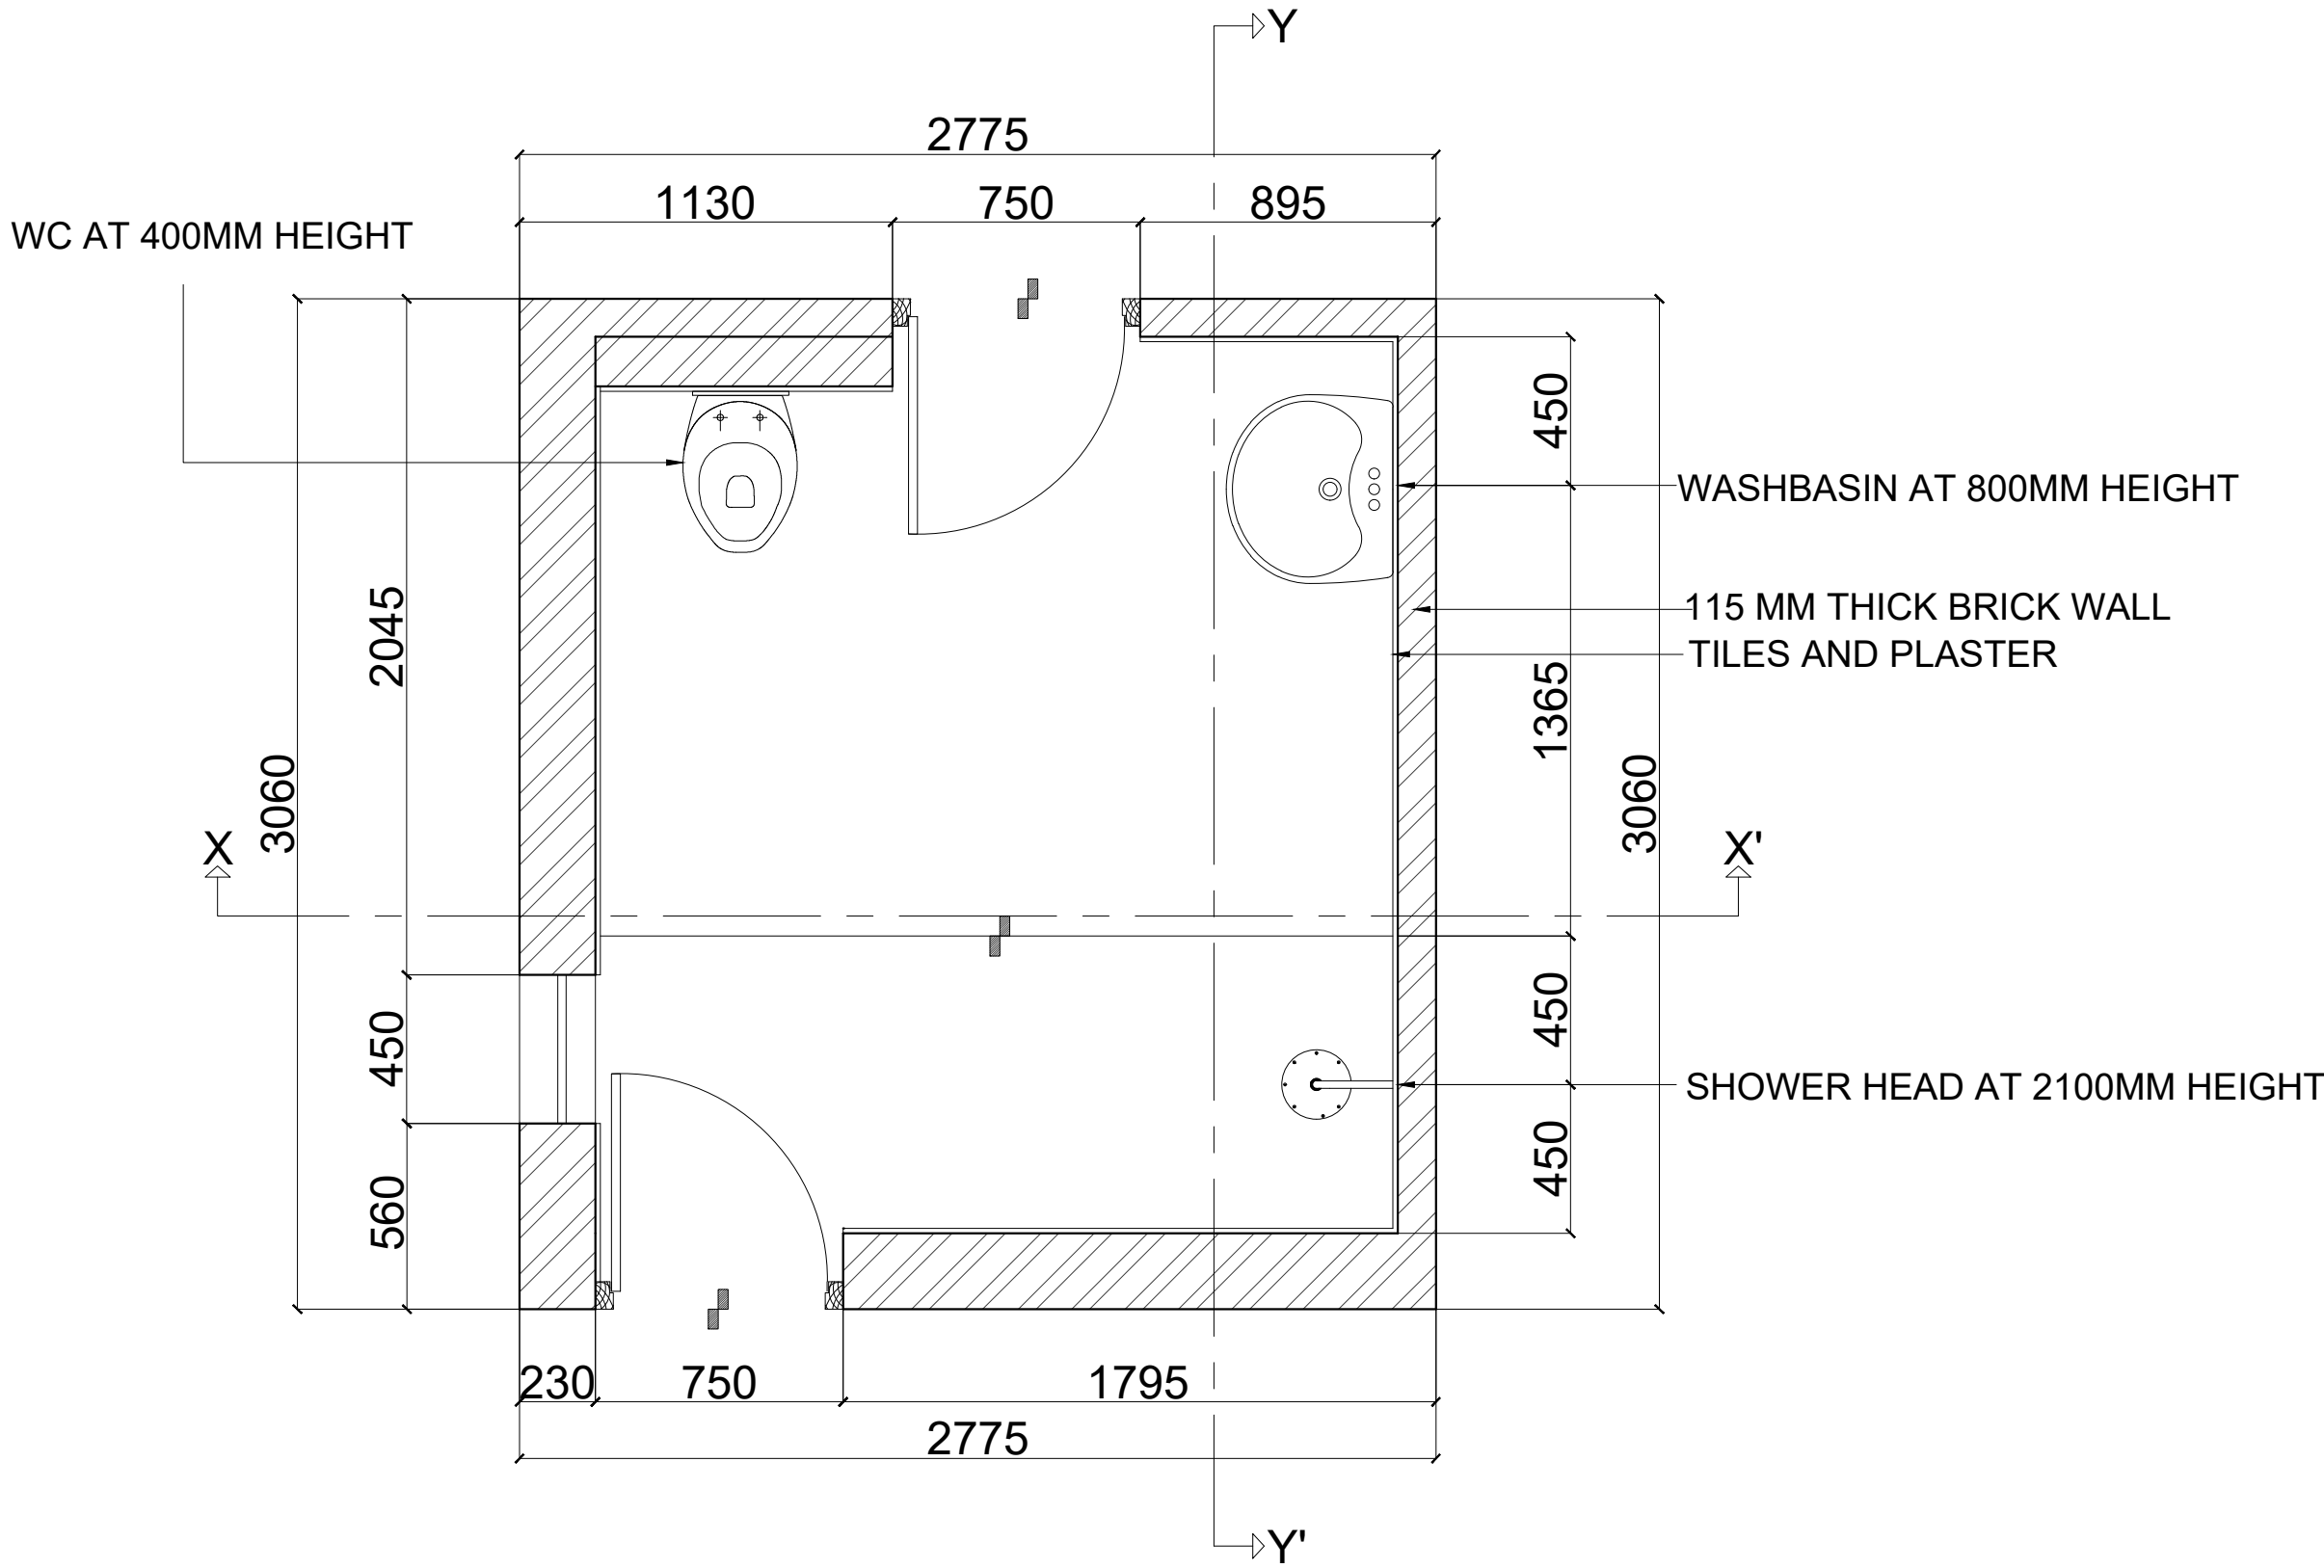


NOTES

ALL DIMENSIONS ARE IN MM


LEGENDS

ALL DIMENSIONS ARE IN MM


KEY PLAN

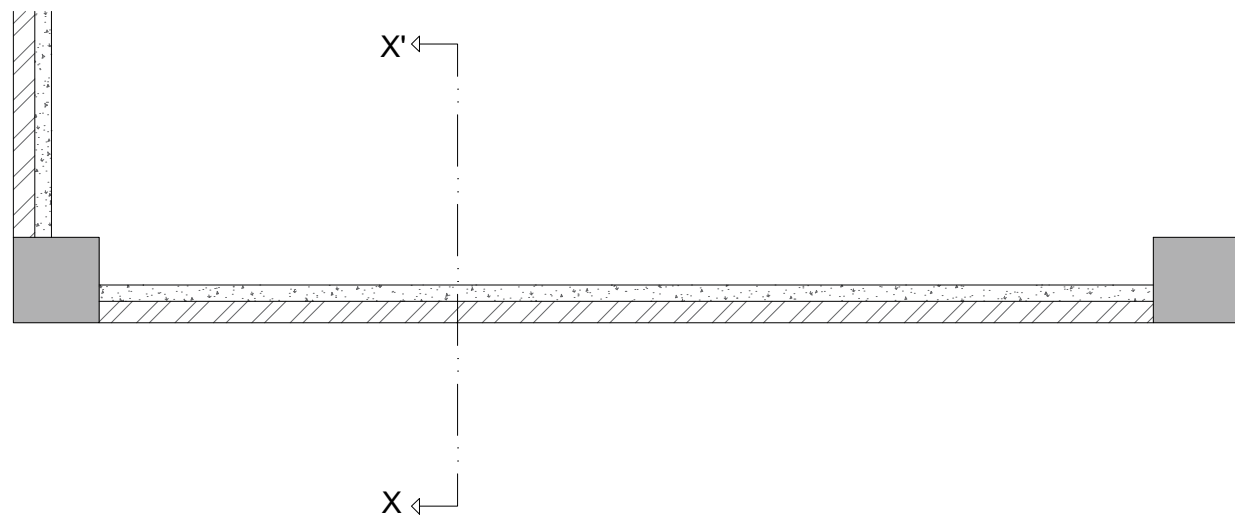


FOOTING PART PLAN

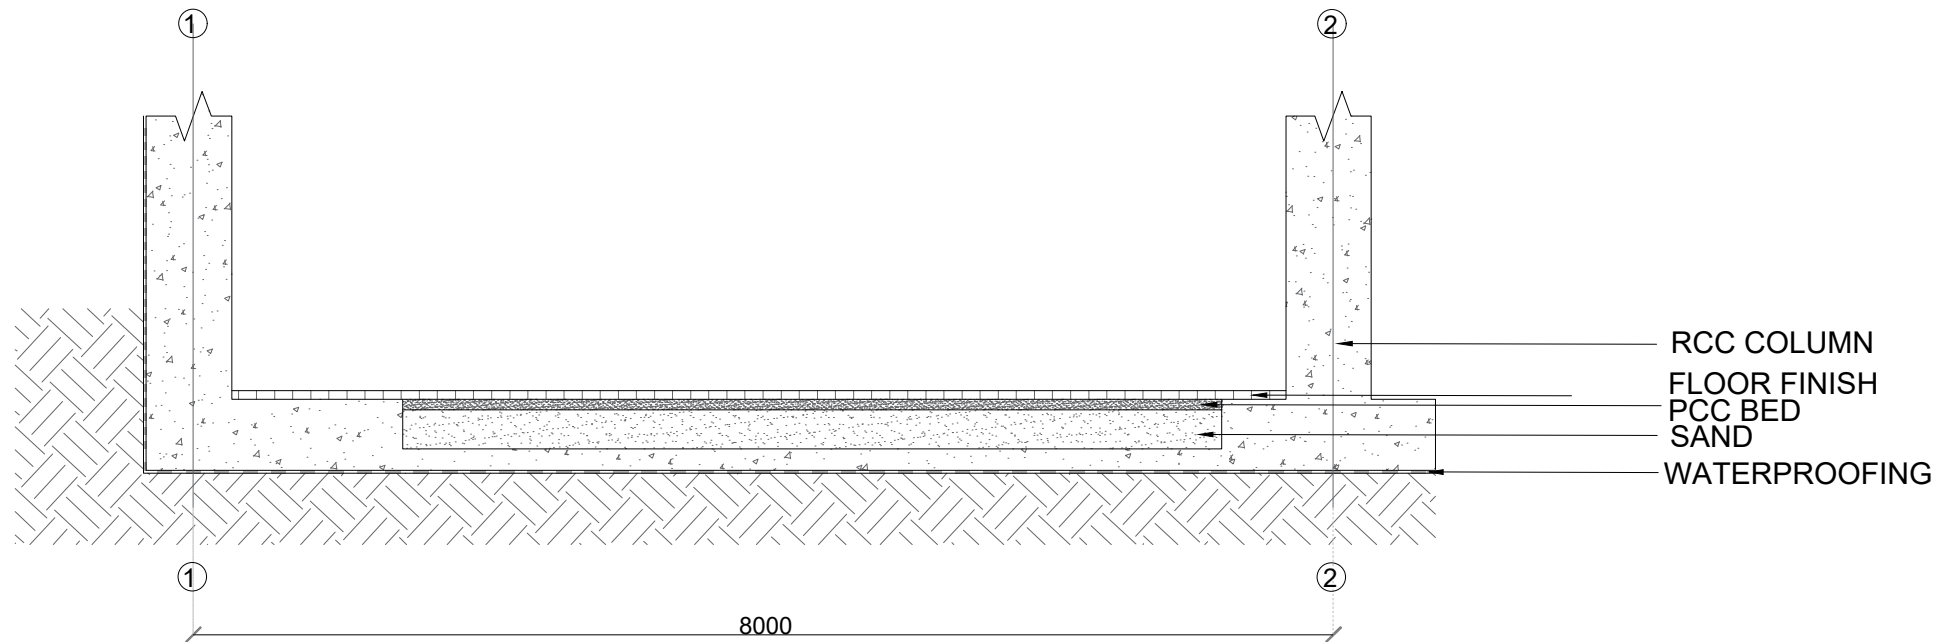


ALTERNATE SECTION XX'

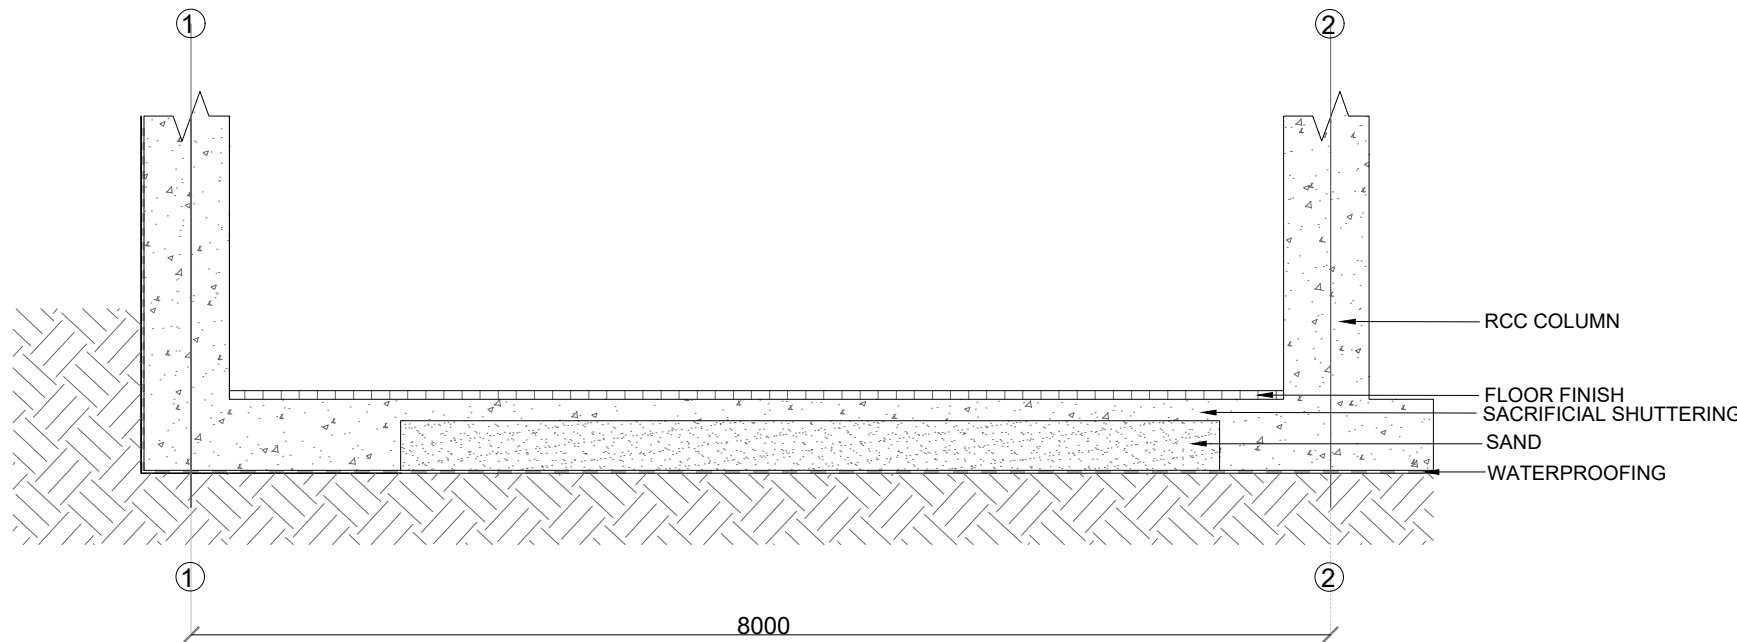

ALTERNATE SECTION XX'

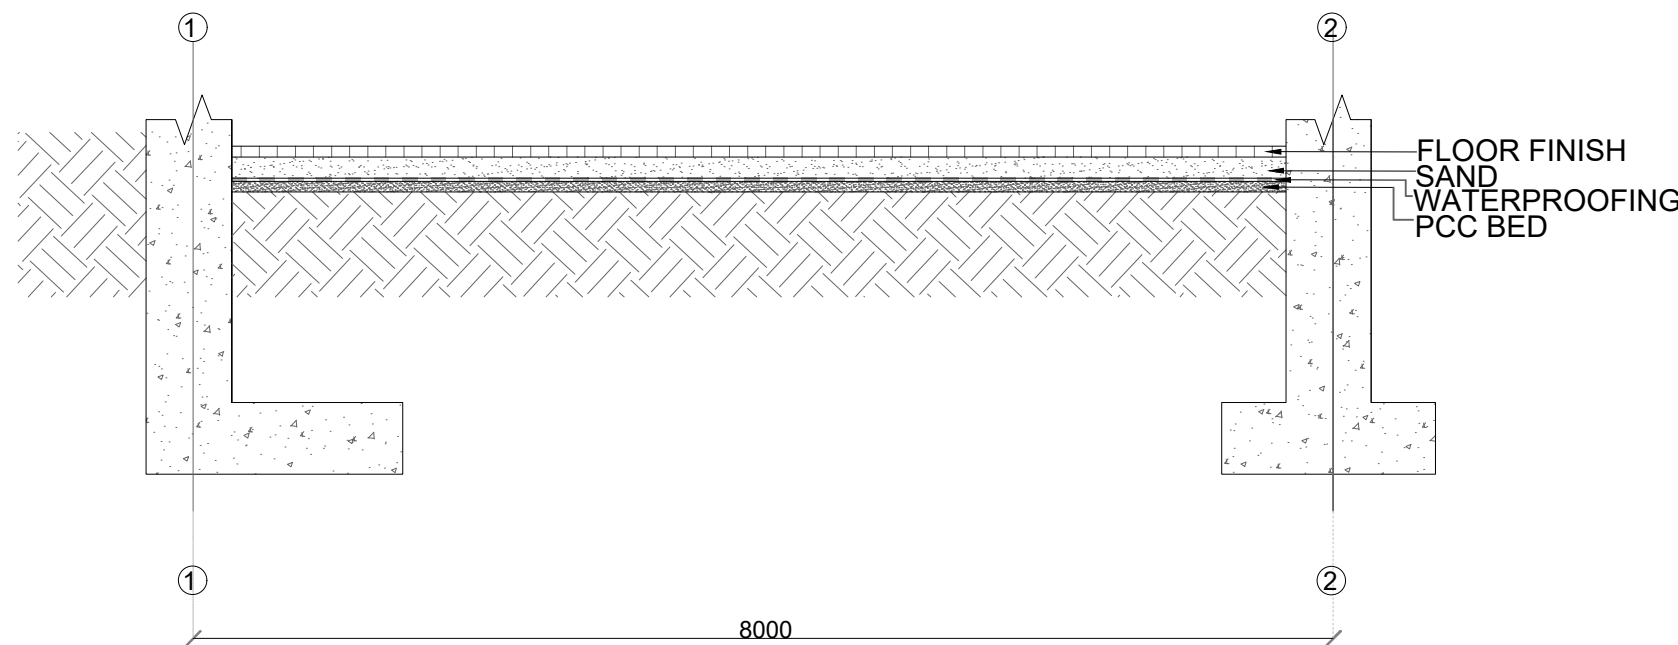

ALTERNATE SECTION XX'

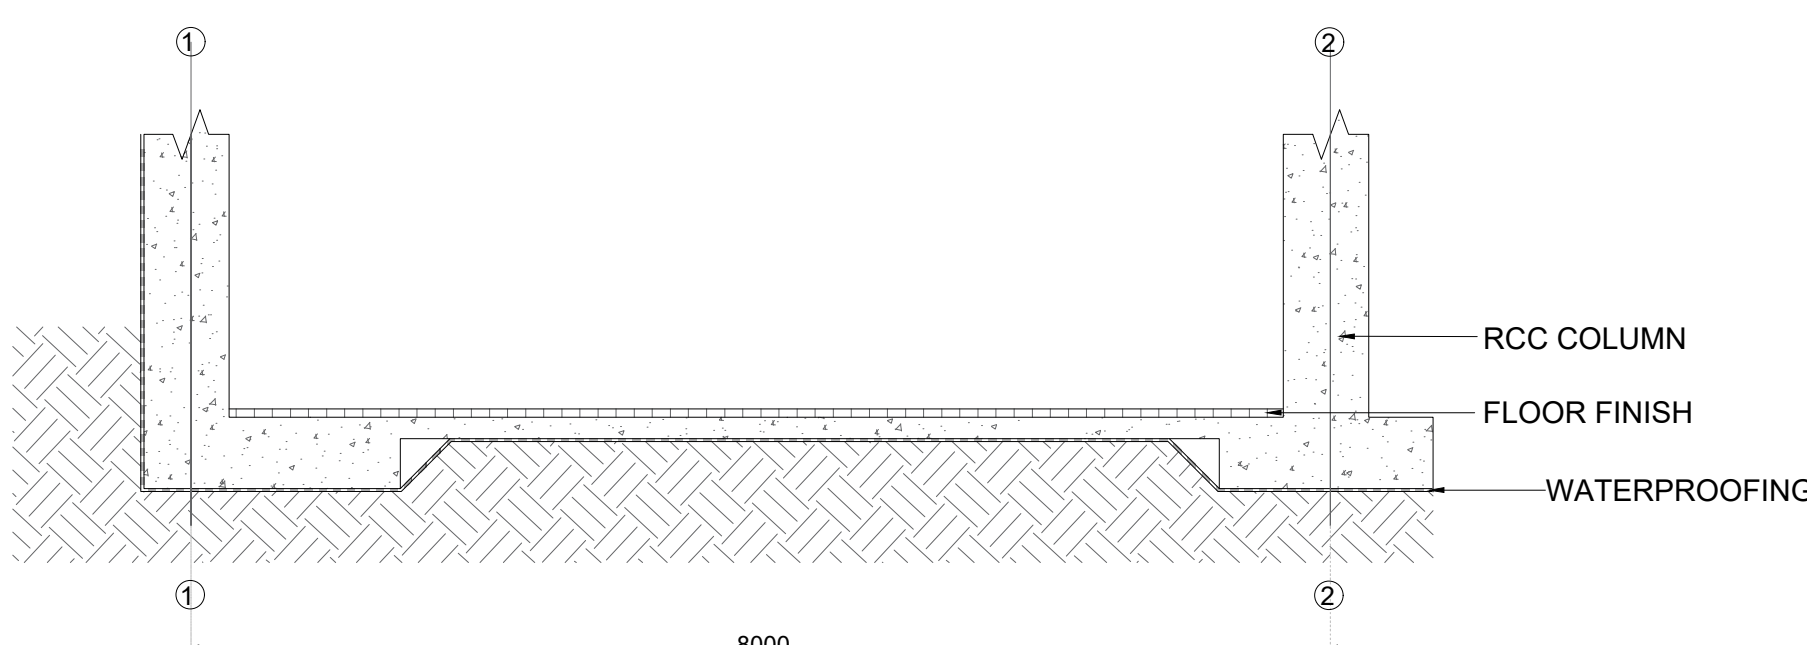

ALTERNATE SECTION XX'

SHEET TITLE
FOOTING DETAILS

SHEET NO.
SCALE : 1 :50

PROJECT
EXTERNAL WALL SECTION

DRAWN BY
YASH VARDHAN

CHECKED BY

G.D.GOENKA
UNIVERSITY

NOTES

ALL DIMENSIONS ARE IN MM
ALL DIMENSIONS TO BE READ NOT MEASURED

KEY PLAN


SHEET TITLE :
BALCONY DETAIL

SHEET NO. : 6
SCALE : 1 :10




PROJECT :
EXTERNAL WALL DETAILS

DRAWN BY :
YASH VARDHAN

CHECKED BY :

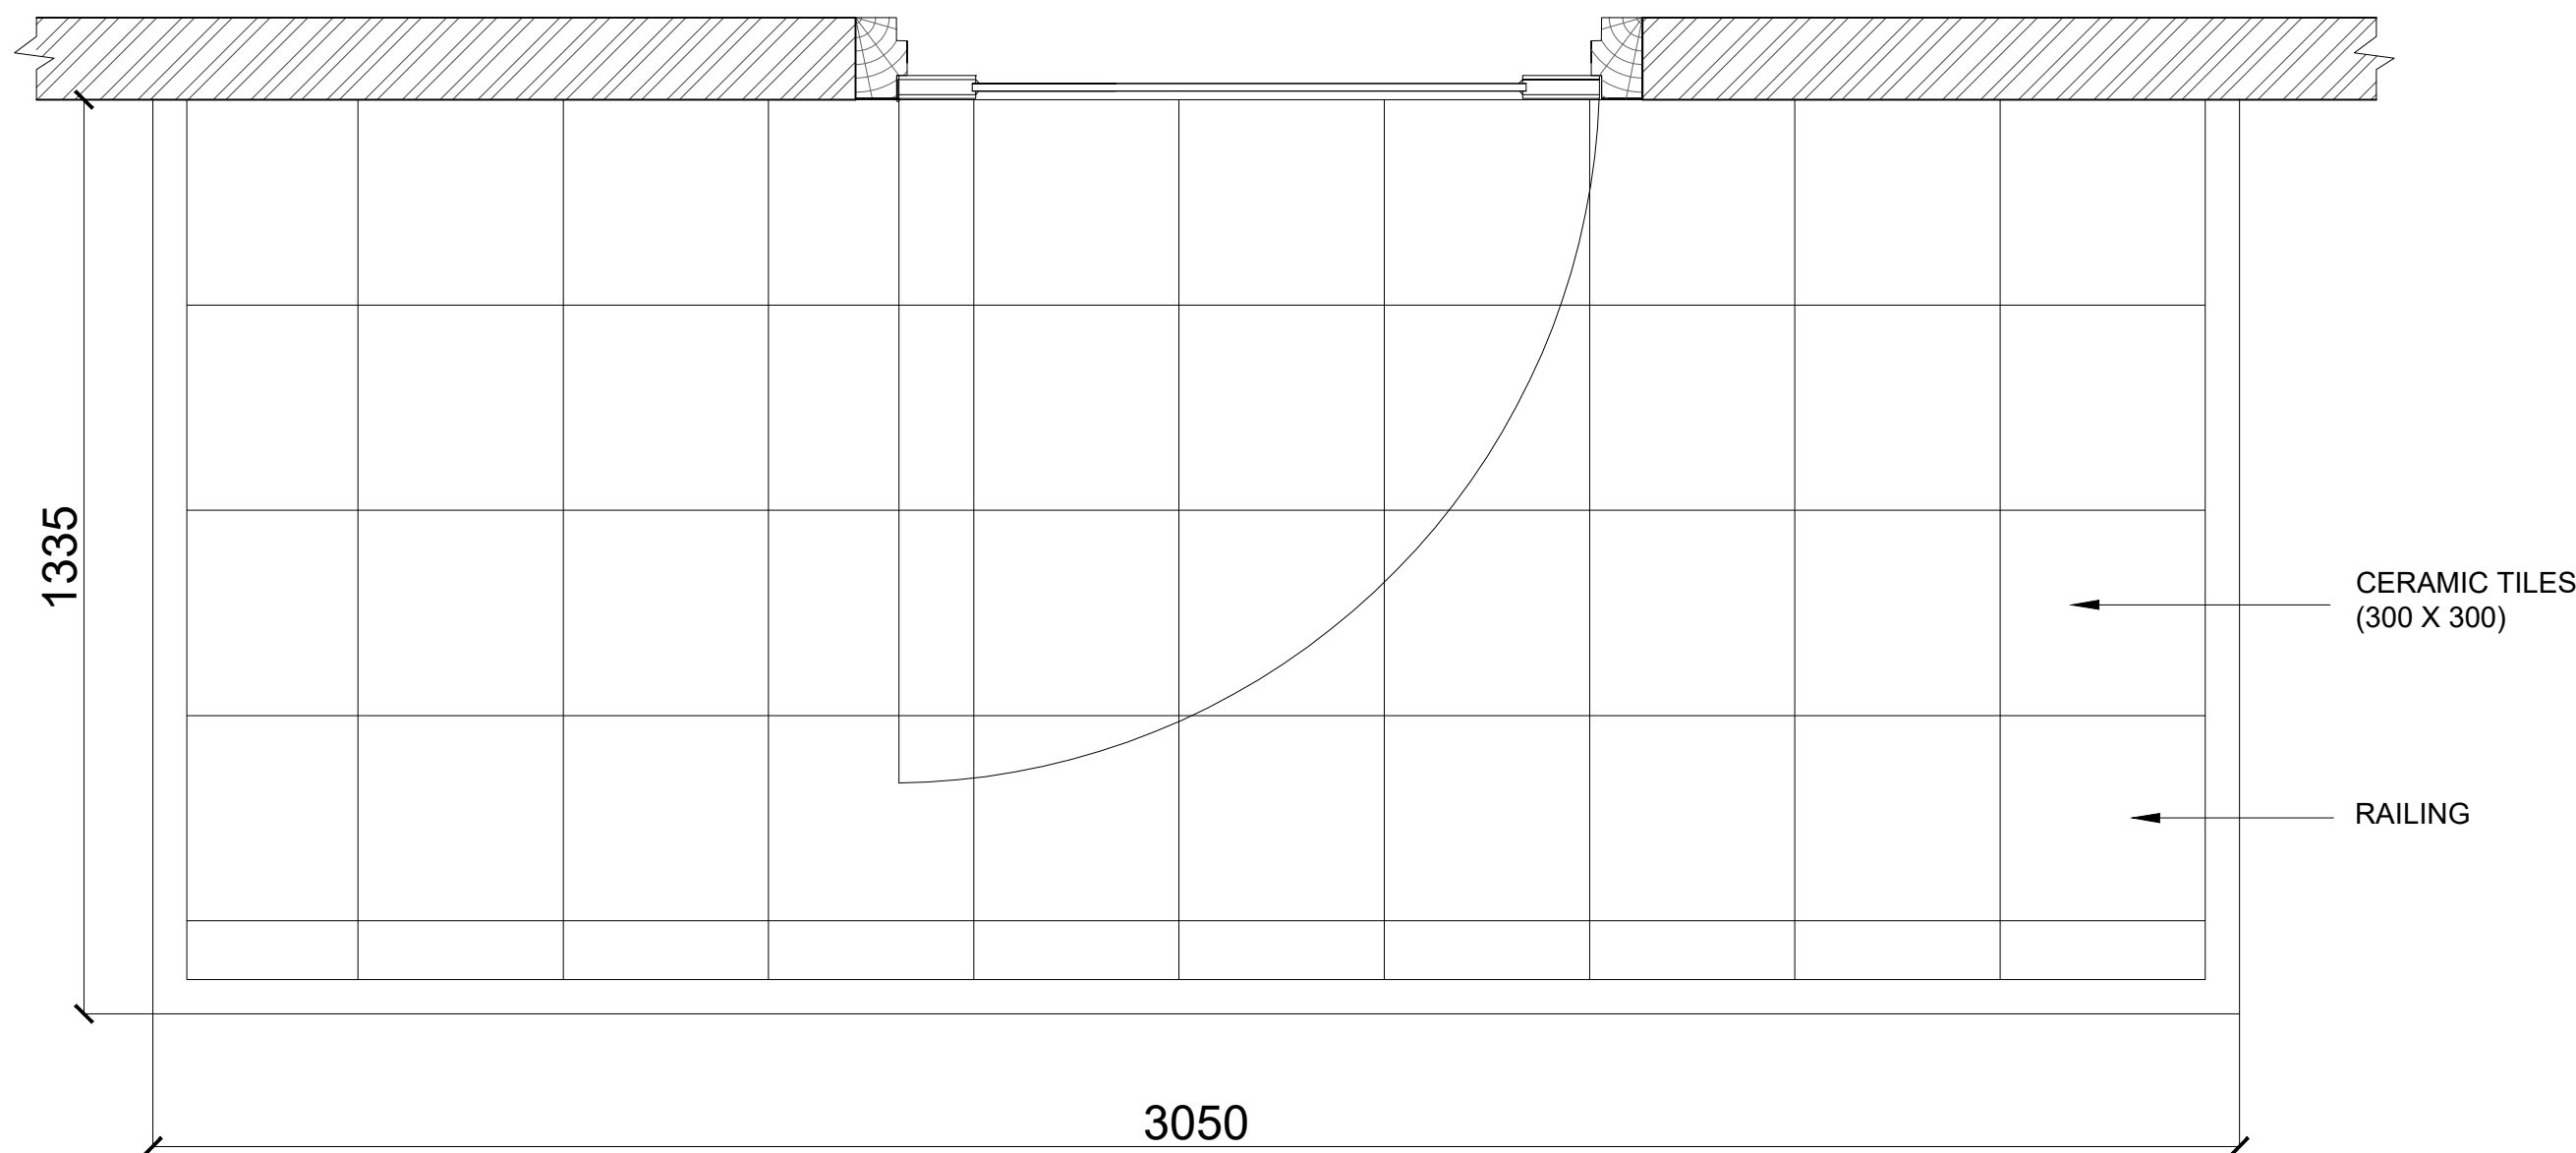

PART PLAN

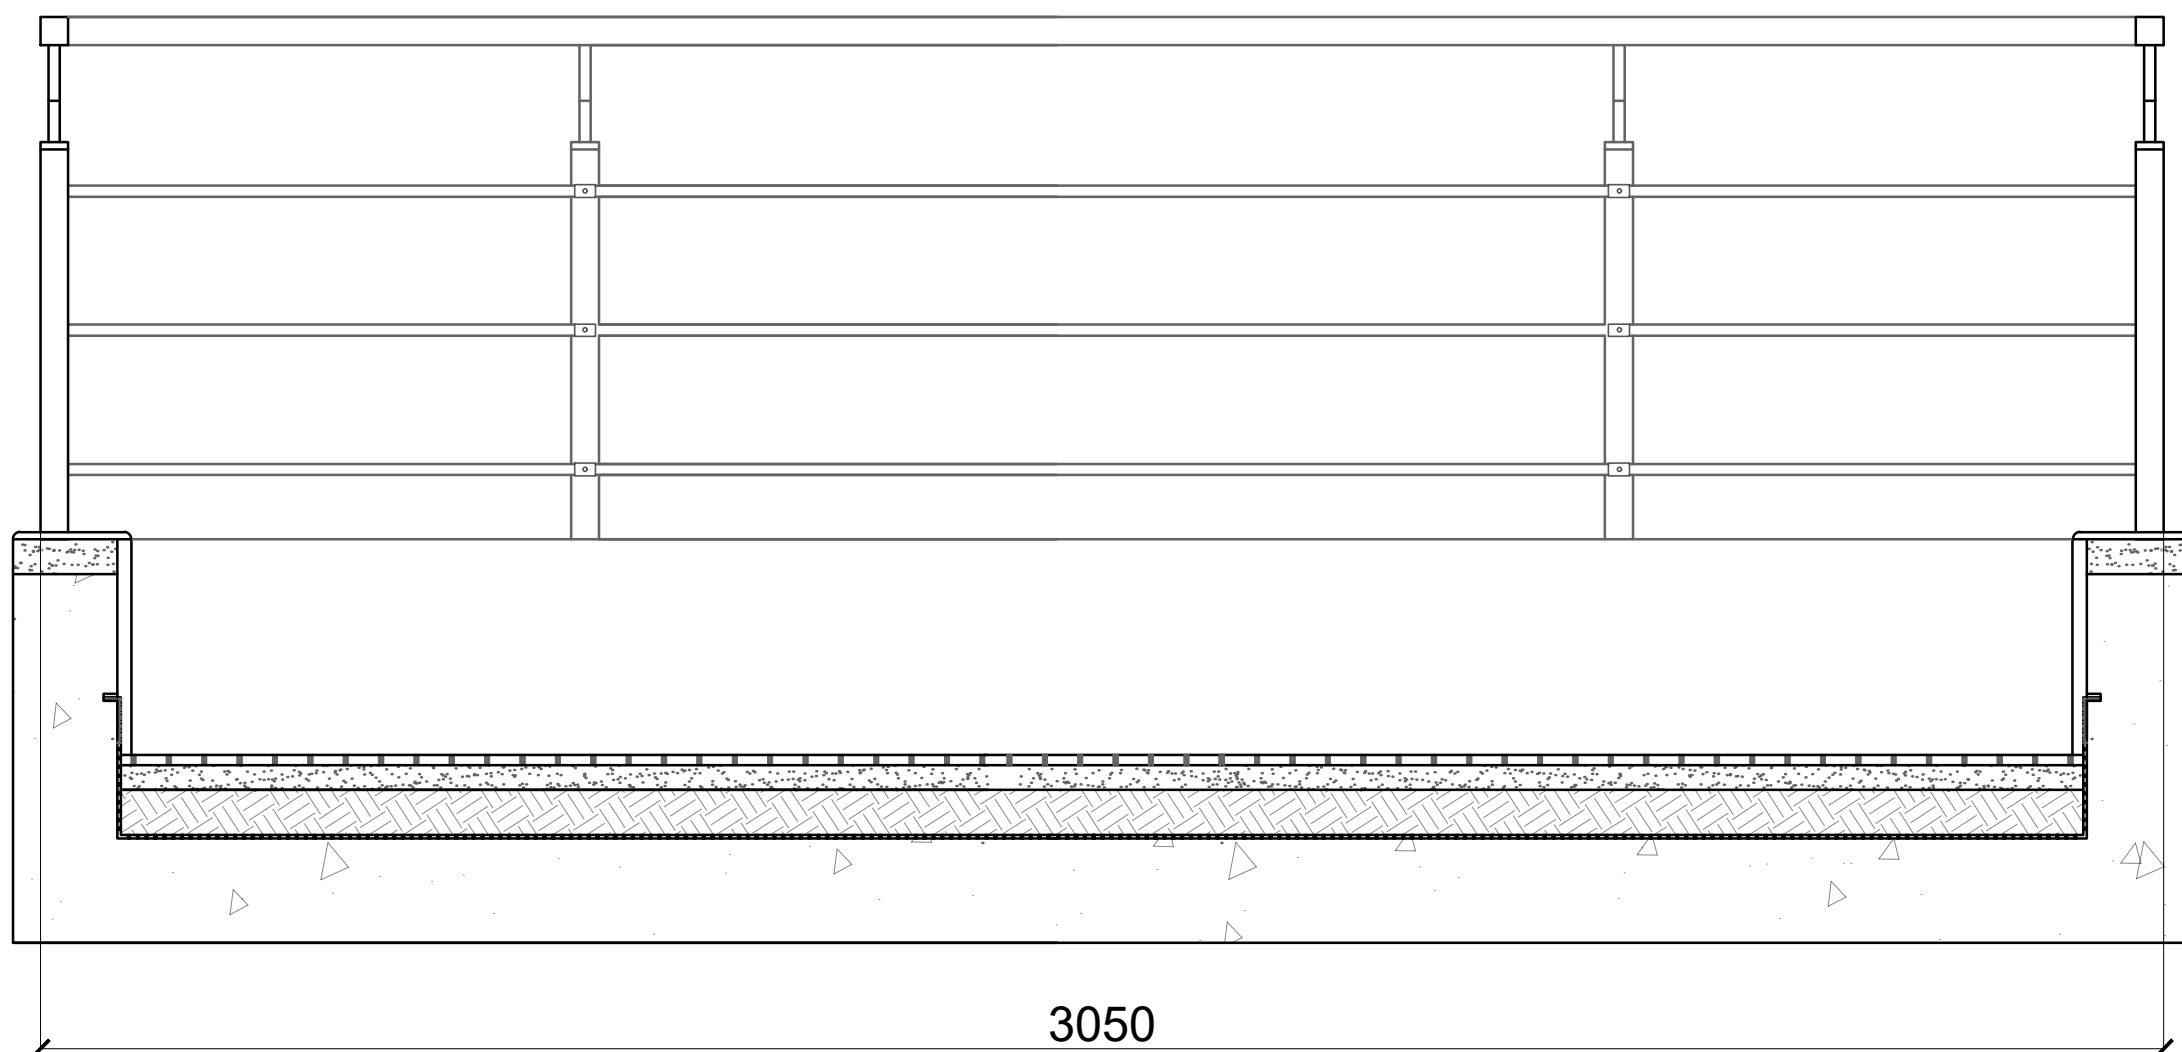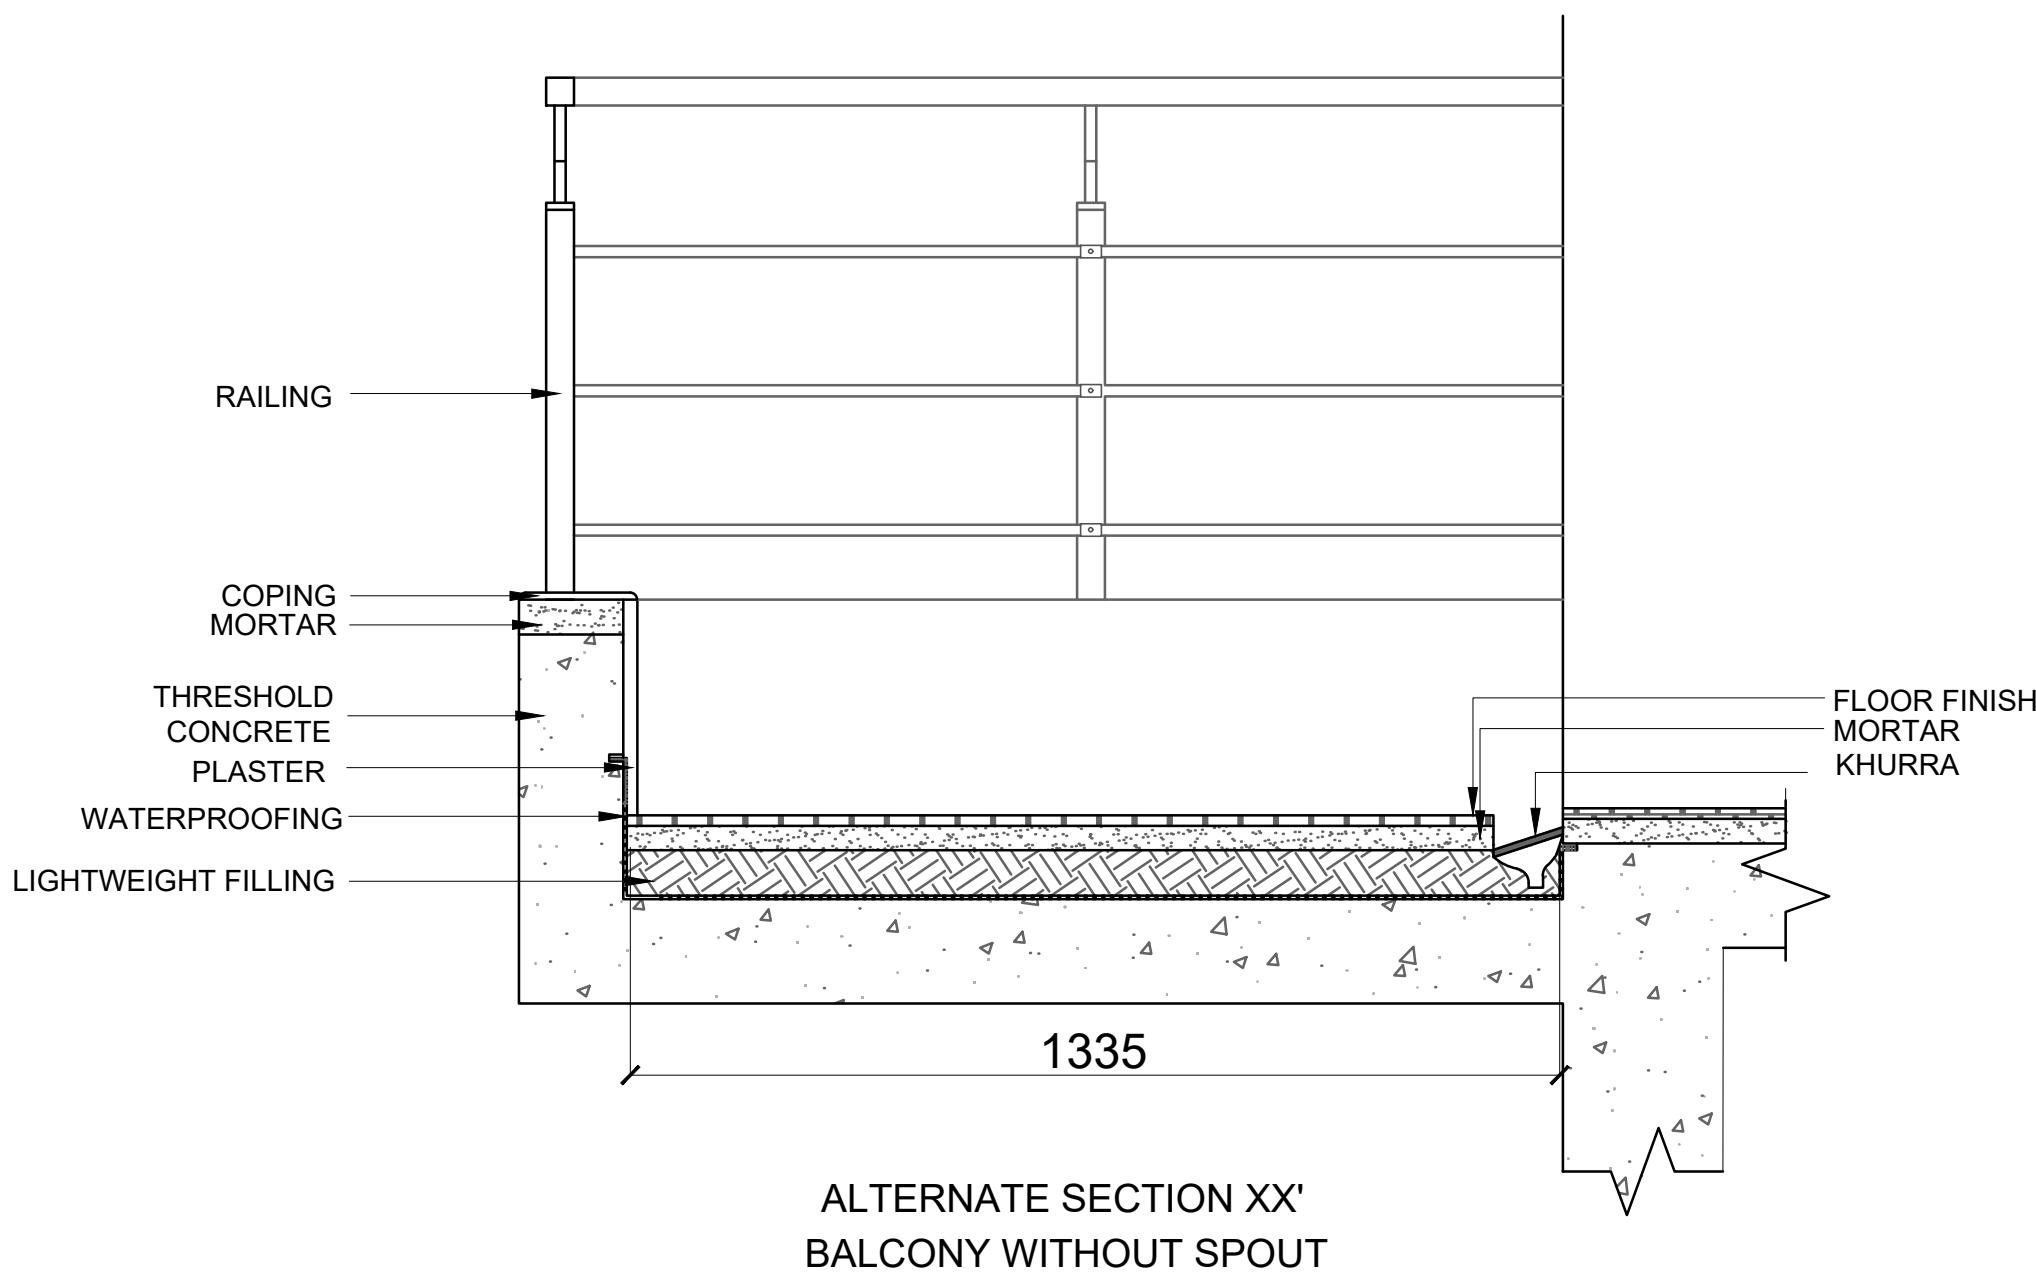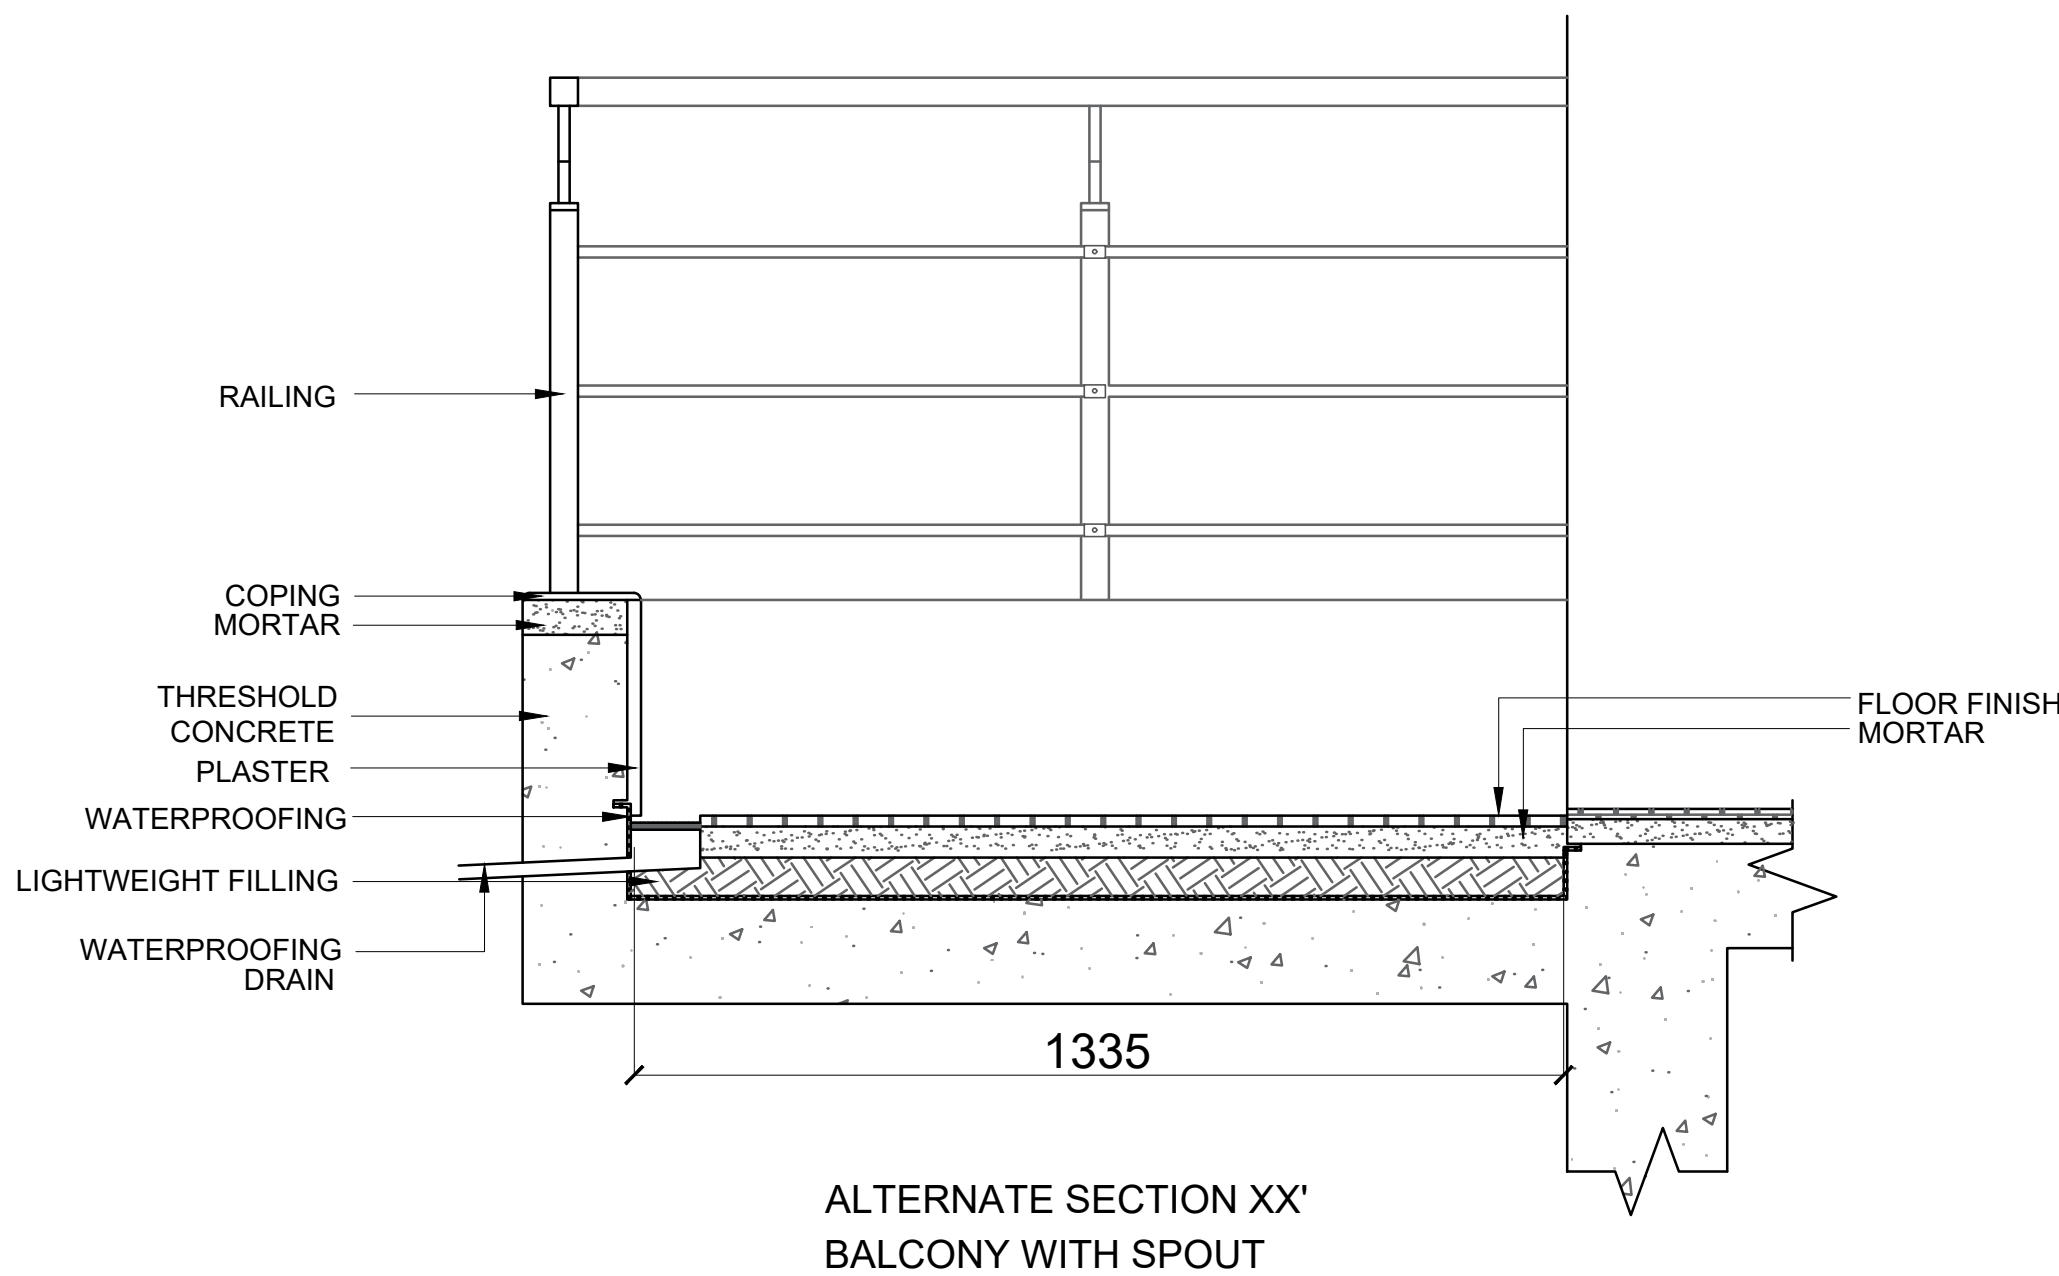


SECTION YY'

G.D.GOENKA
UNIVERSITY

NOTES

ALL DIMENSIONS ARE IN MM
ALL DIMENSIONS TO BE READ NOT MEASURED

KEY PLAN

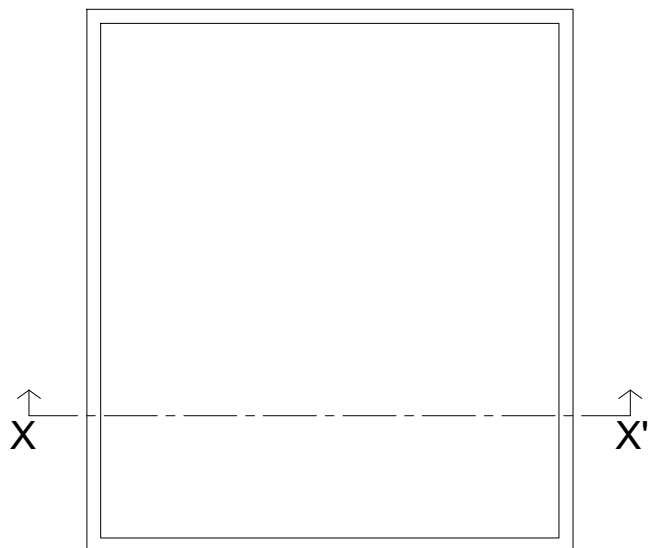


SHEET TITLE :
BALCONY DETAIL

SHEET NO. : 5
SCALE : 1 : 7.5


PROJECT :
EXTERNAL WALL DETAILS

DRAWN BY :
YASH VARDHAN


CHECKED BY :

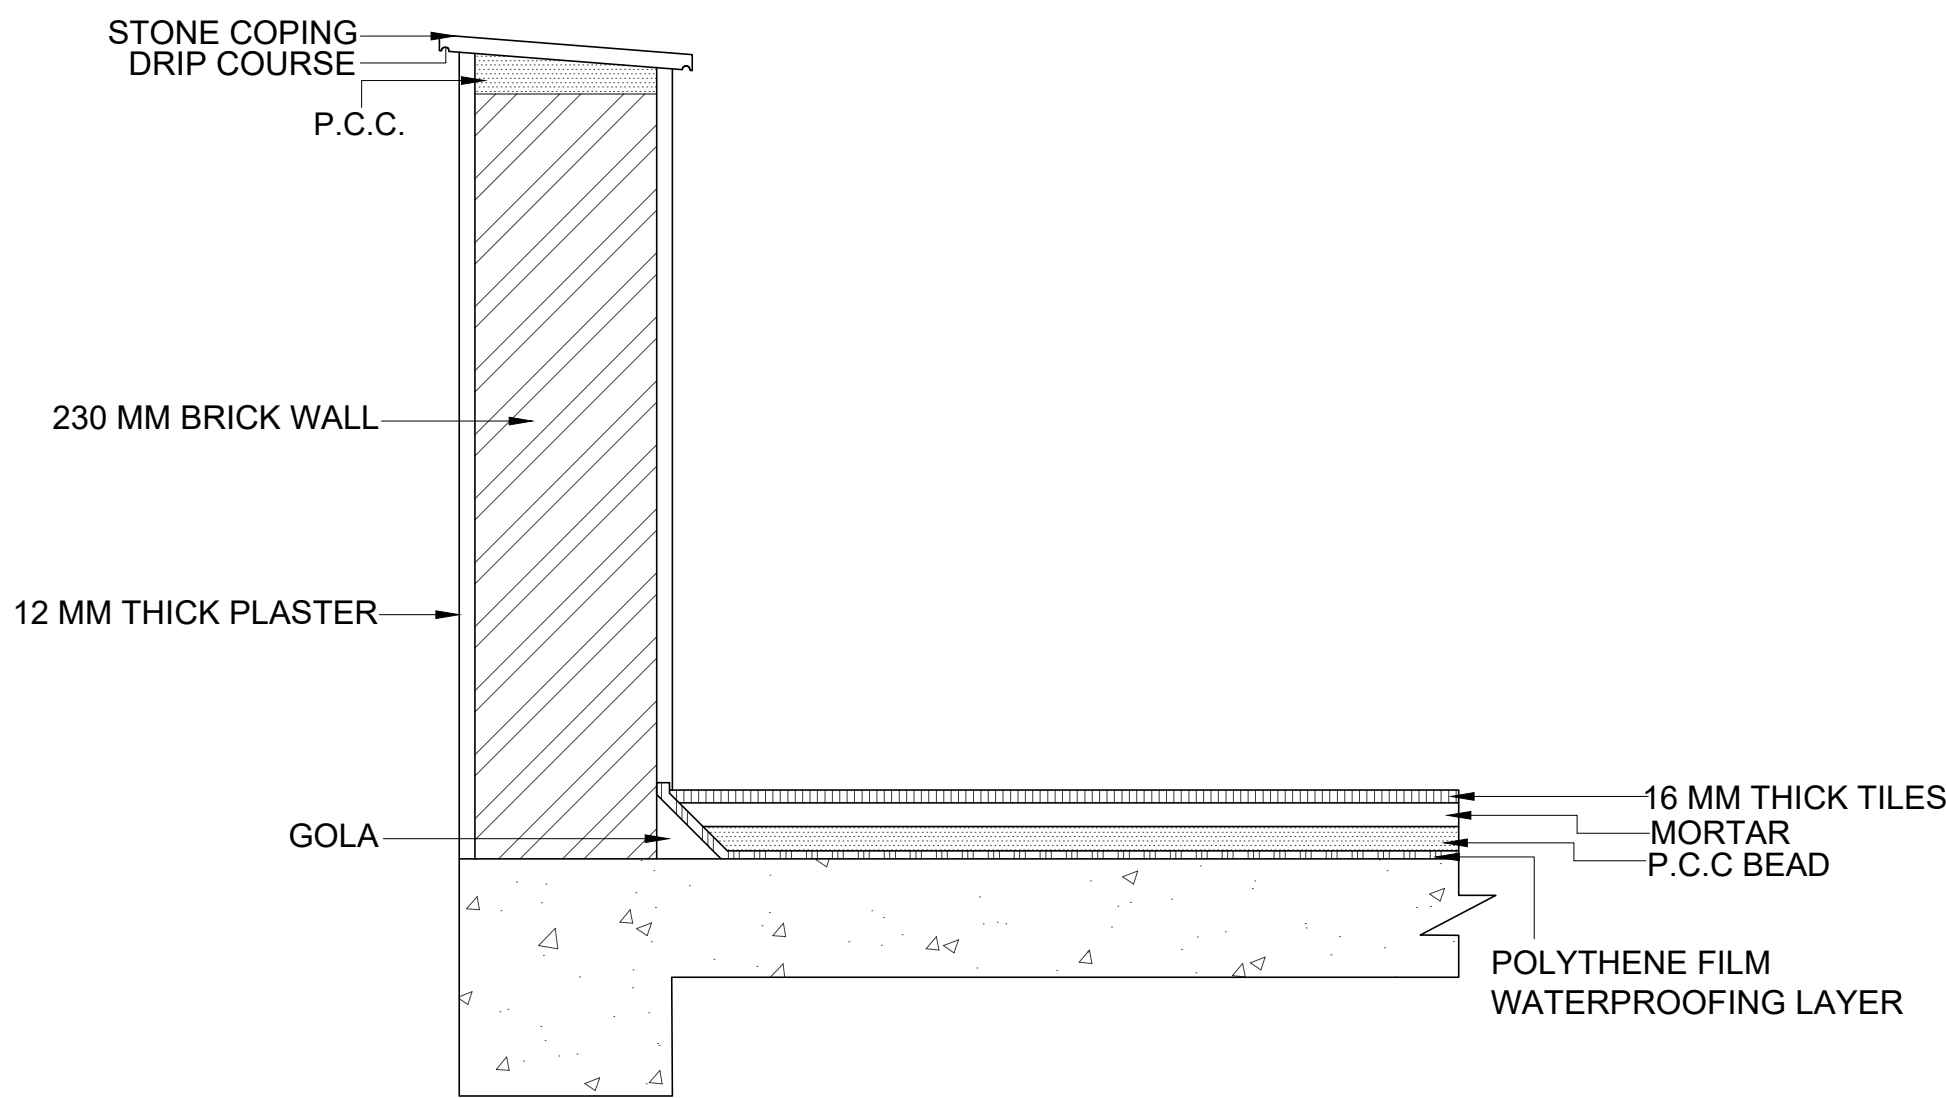


ALTERNATE SECTION XX'

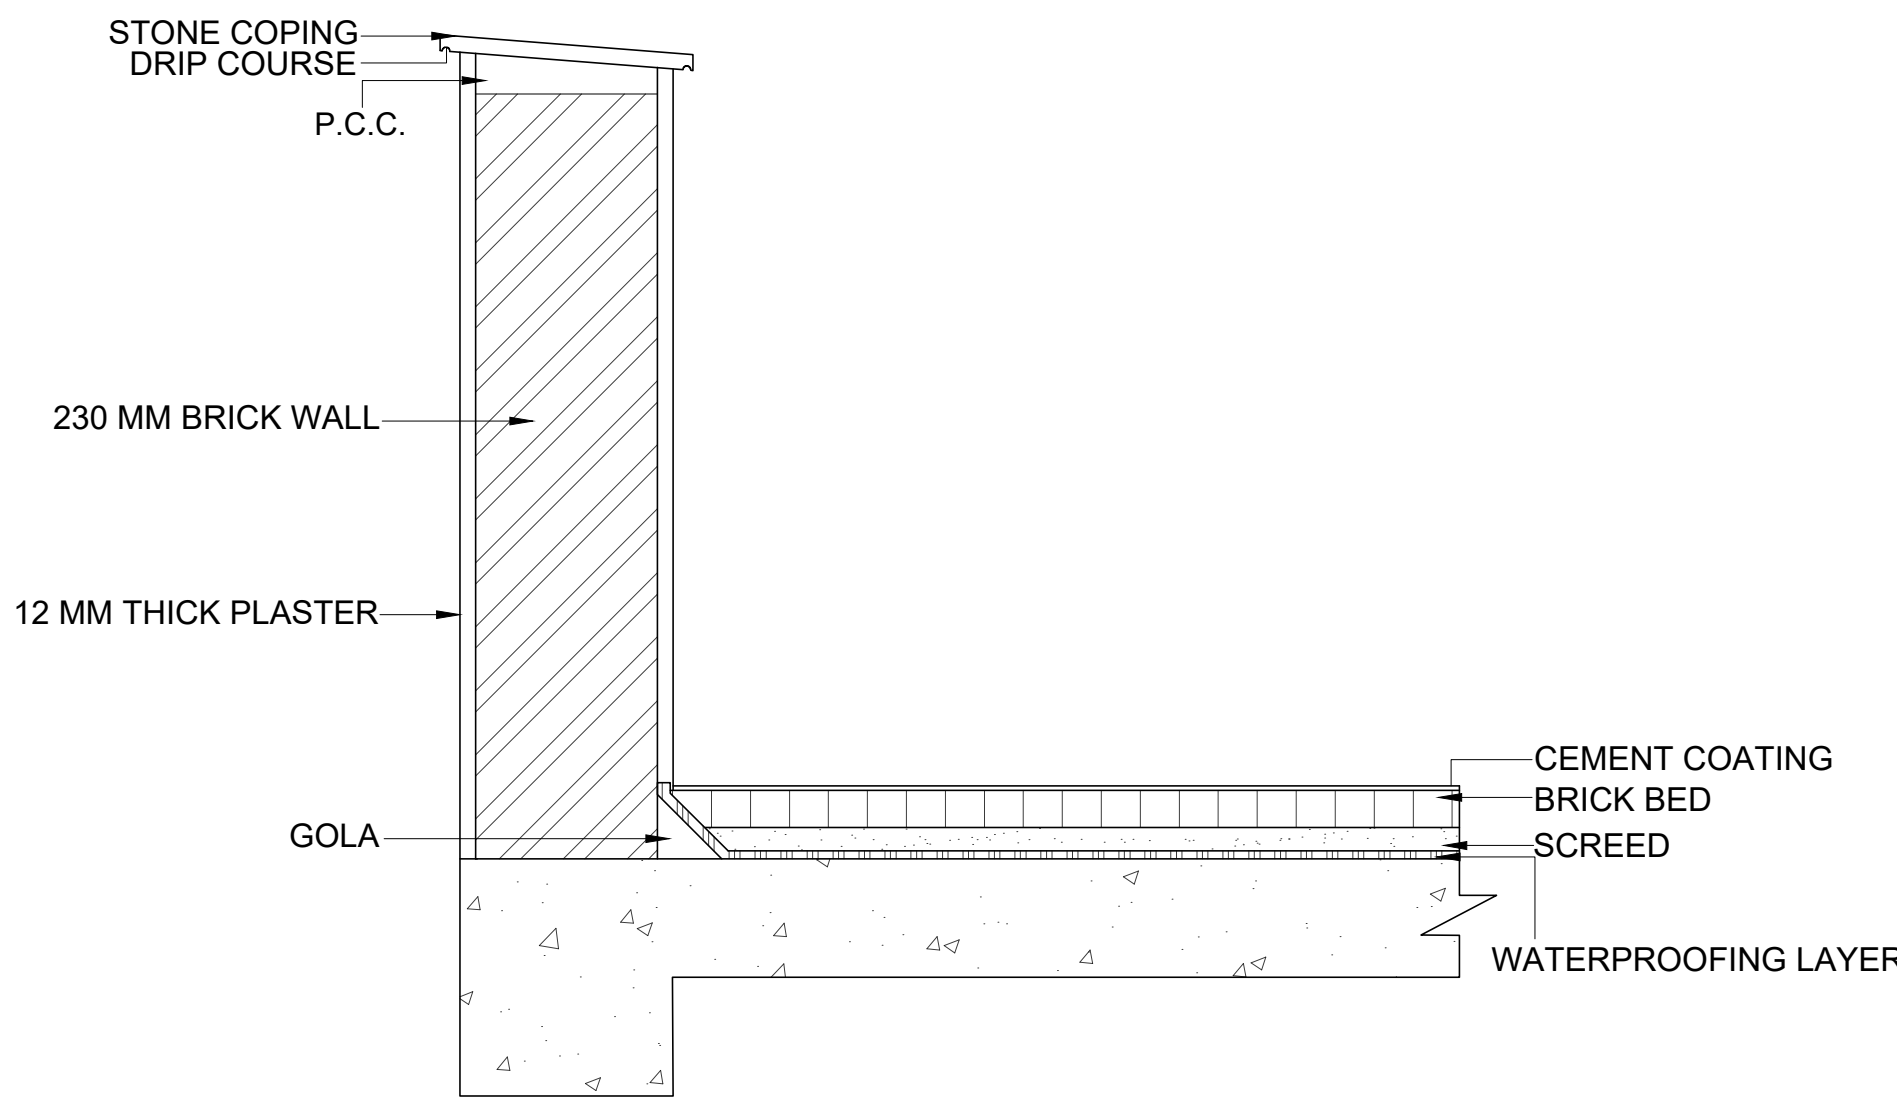

ALTERNATE SECTION XX'

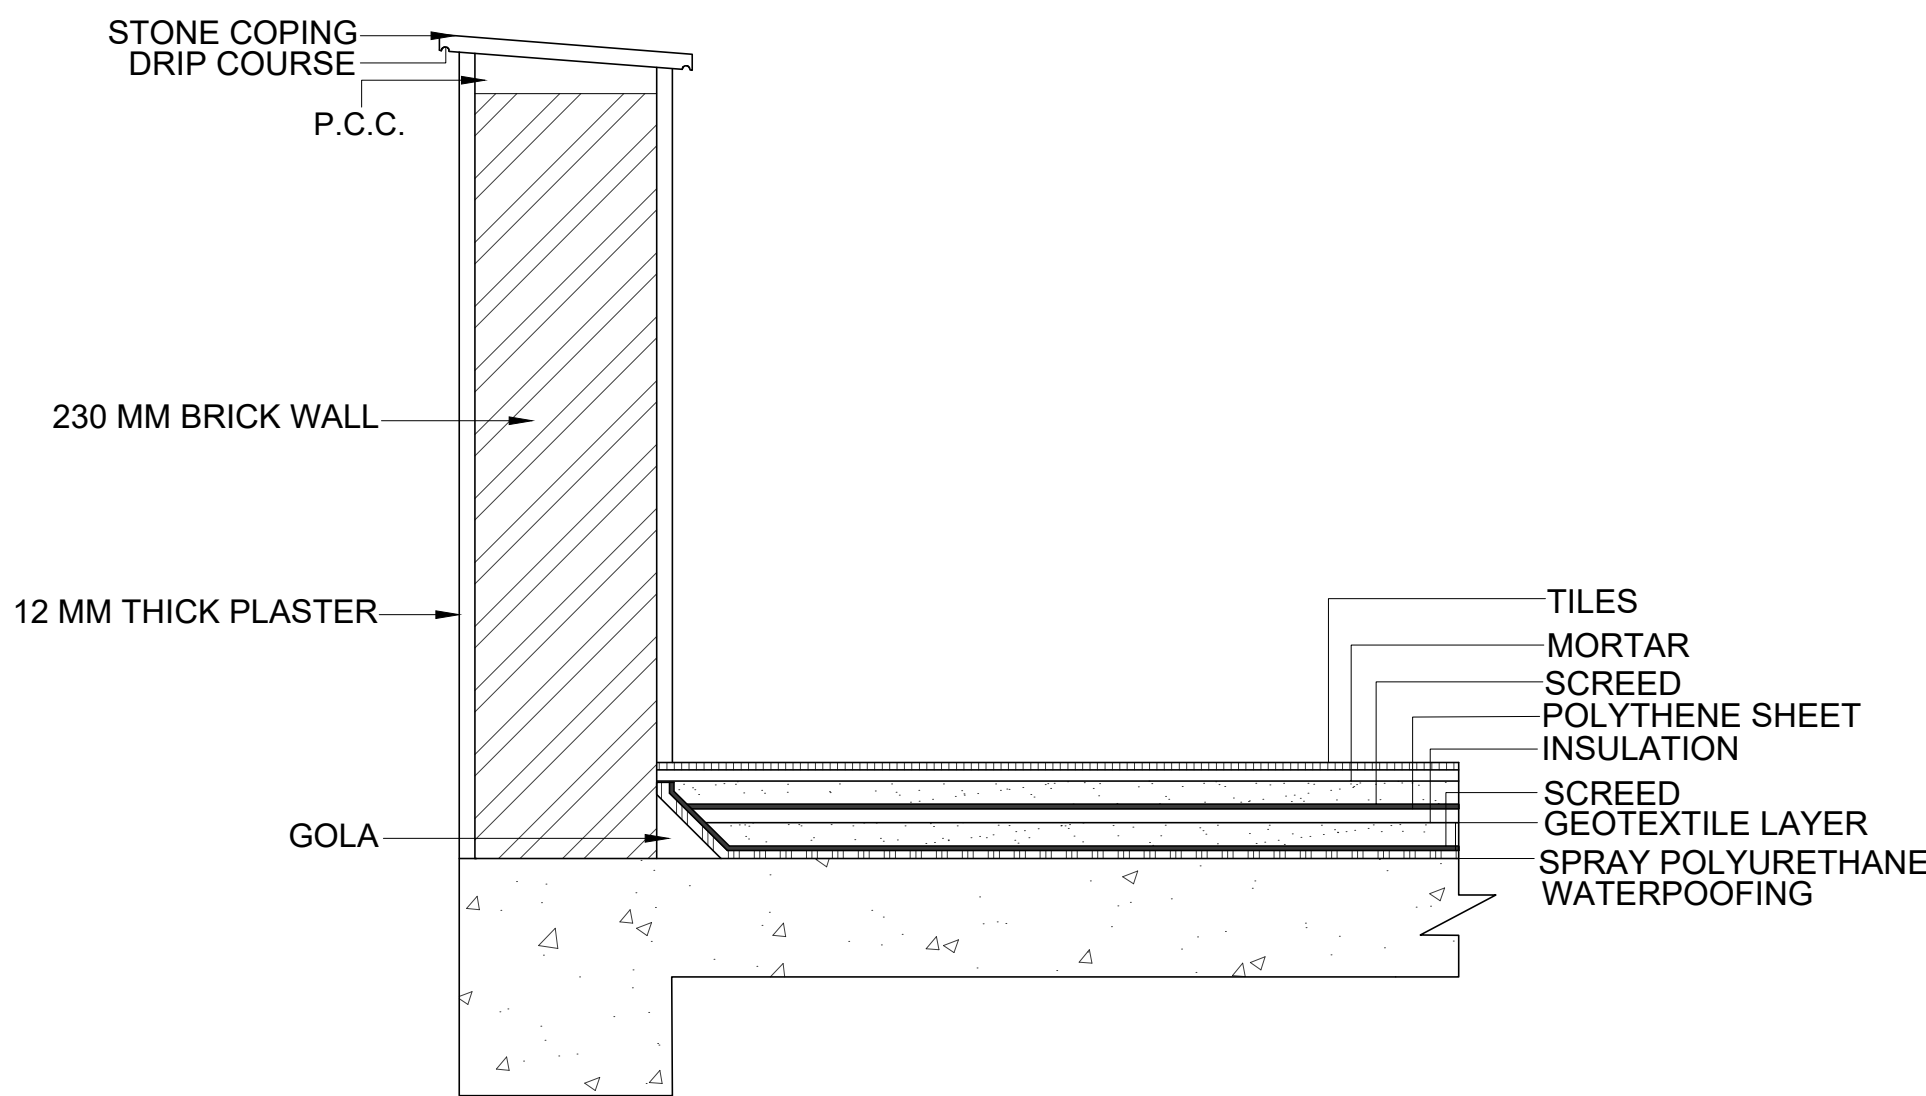

ALTERNATE SECTION XX'

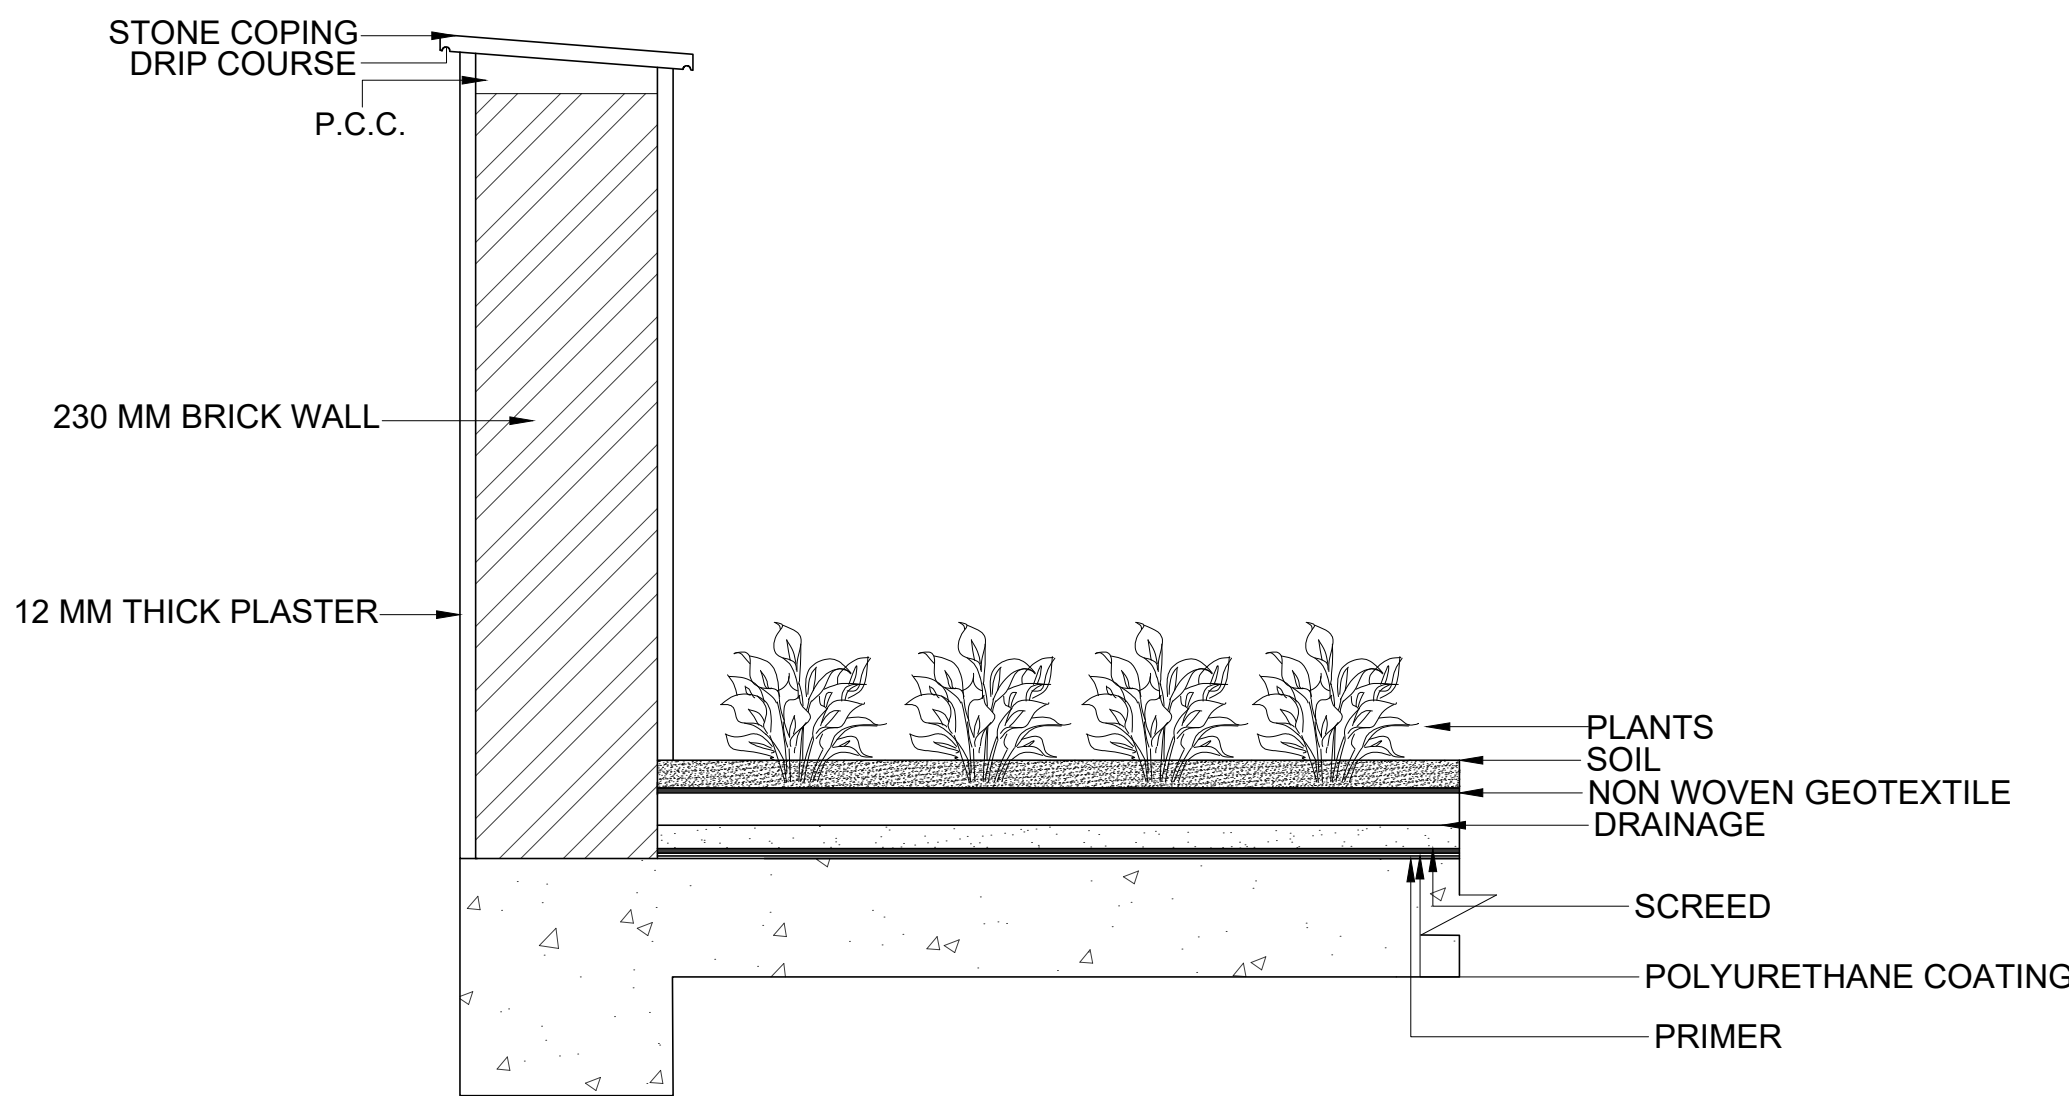

ALTERNATE SECTION XX'