

IMPORTANT POINTS:-

All dimensions are in mm.
-Total site area = 242 sq. m
-Built up area = 160 sq. m
-Ground coverage = 64%

SHEET TITLE :-
SITE PLAN


SCALE :-
1:100

SHEET NO. :-
01

DATE :-
10-06-2022


SUBMITTED BY :-
YASH VARDHAN

DIRECTION :-

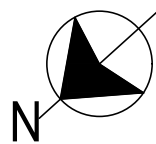

REMARKS :-



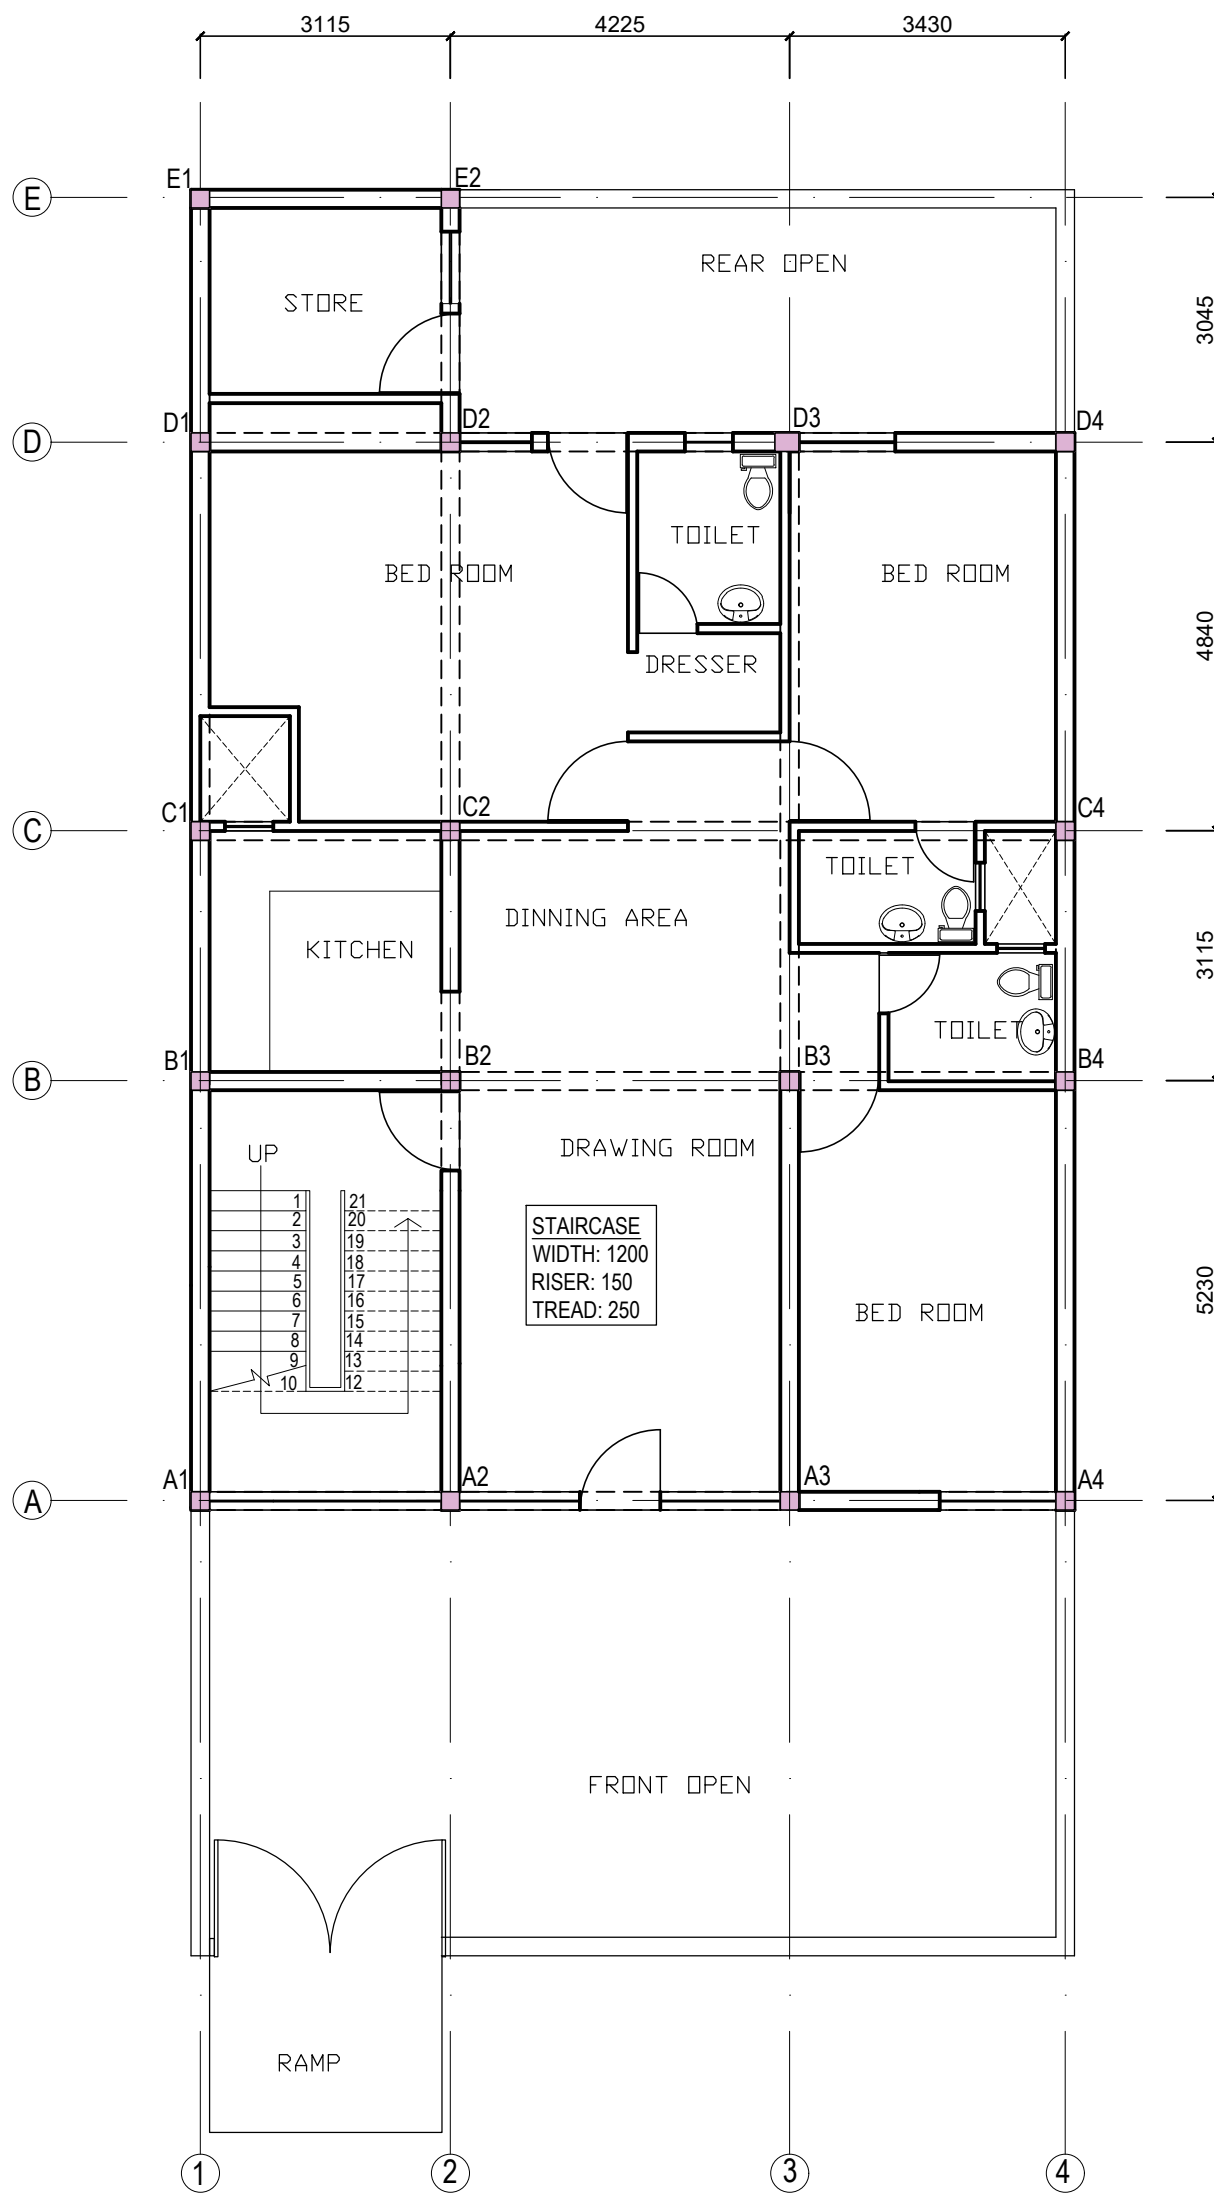

GROUND FLOOR

IMPORTANT POINTS:-

- All dimensions are in mm.

SHEET TITLE :- CENTRE LINE PLAN


SCALE :-
1:100

SHEET NO. :-
02


DATE :-
10-06-2022

SUBMITTED BY :-
YASH VARDHAN


DIRECTION :-

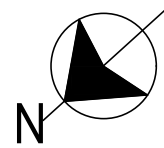


REMARKS :-

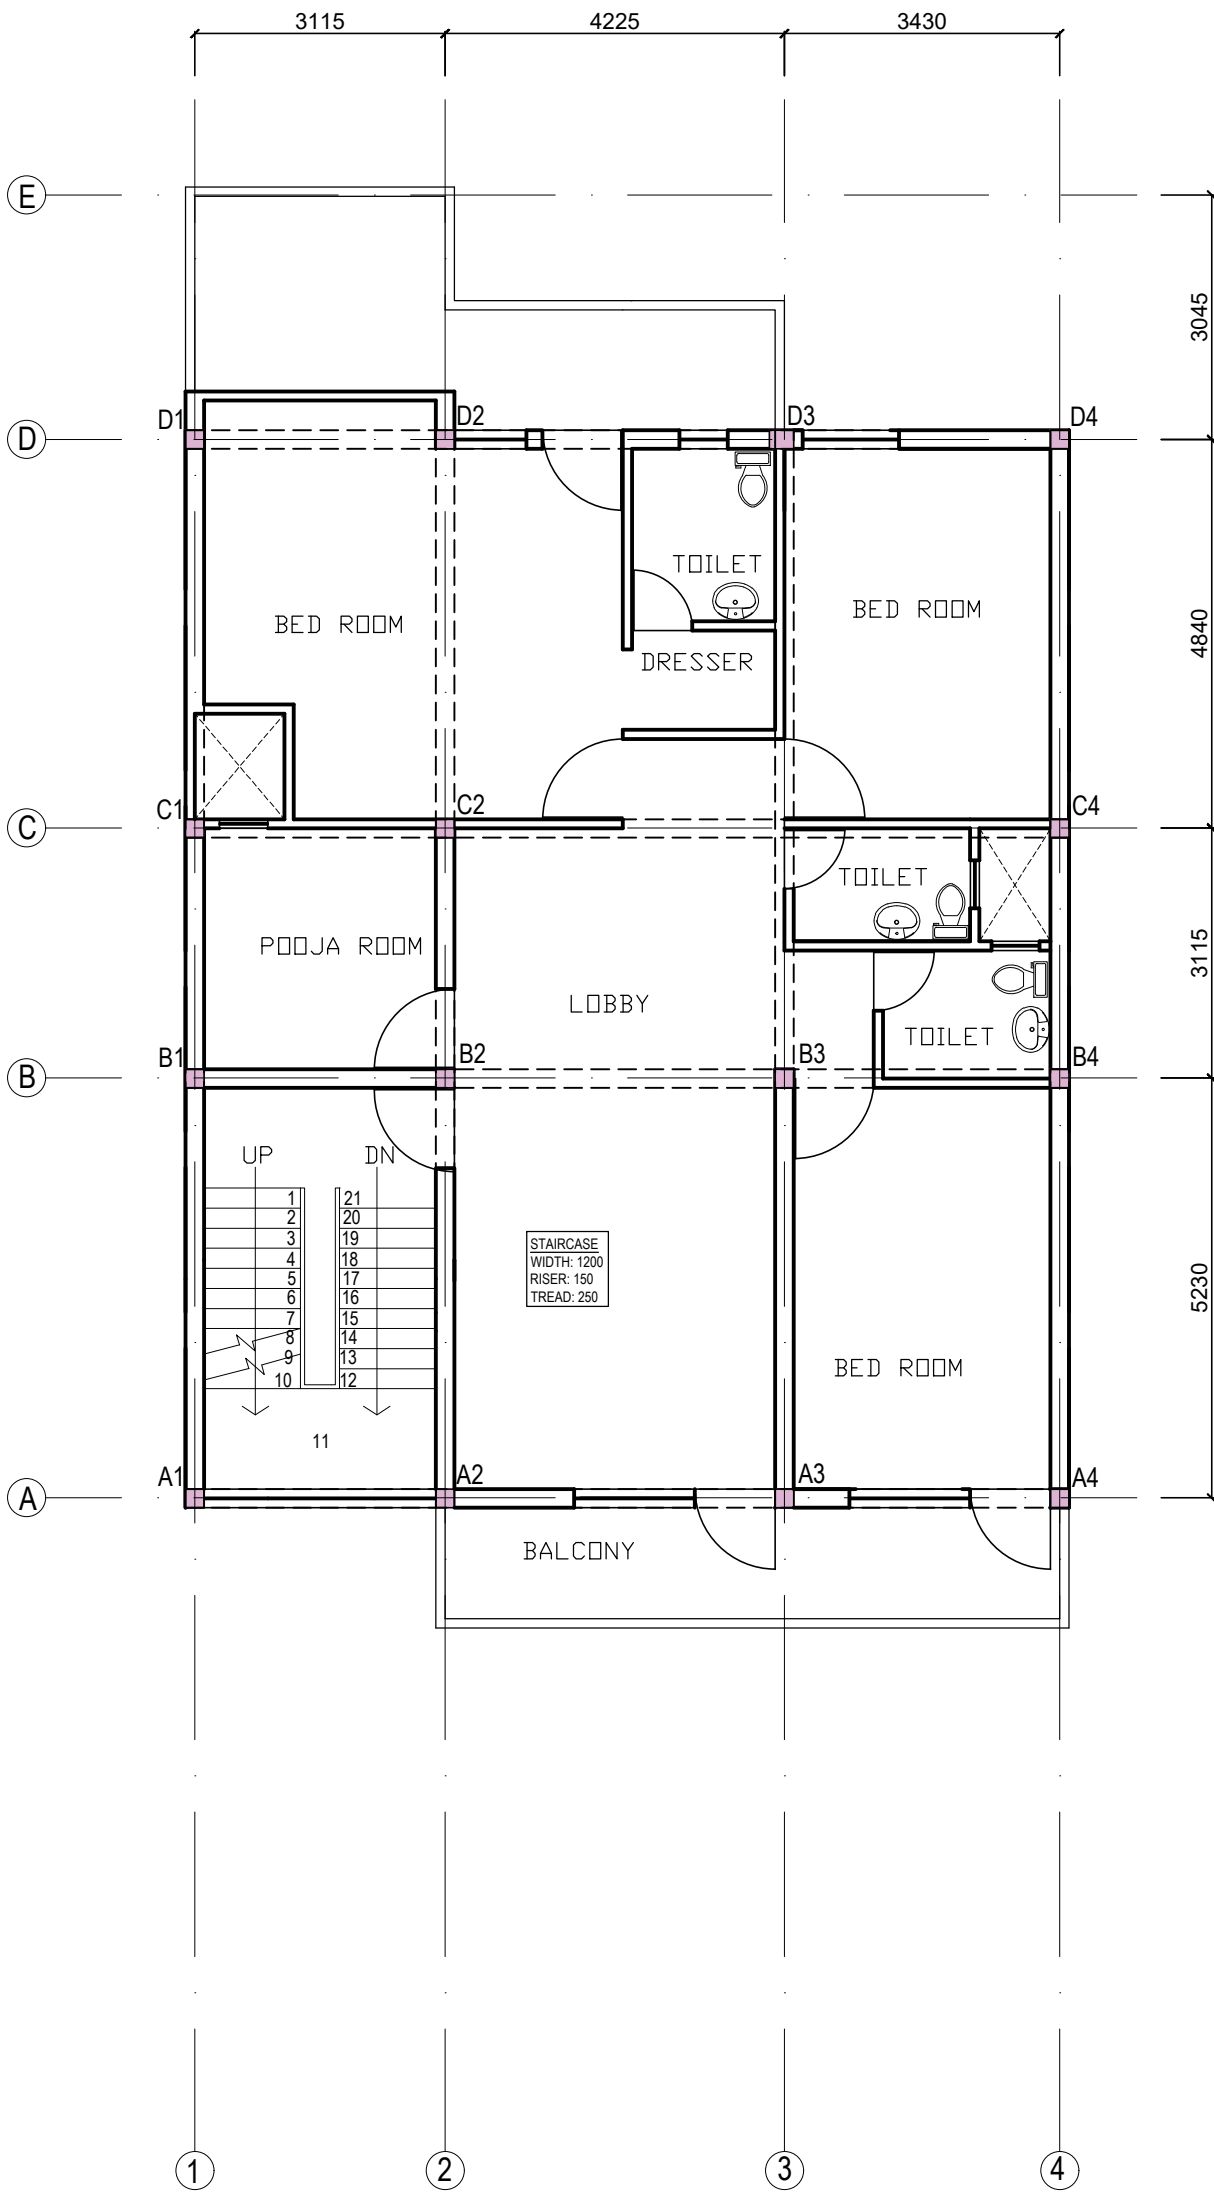

FIRST FLOOR

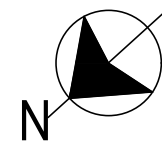IMPORTANT POINTS:- - All dimensions are in mm.
SHEET TITLE :- CENTRE LINE PLAN
SCALE :- 1:100
SHEET NO. :- 03
DATE :- 10-06-2022
SUBMITTED BY :- YASH VARDHAN
DIRECTION :- 
REMARKS :-

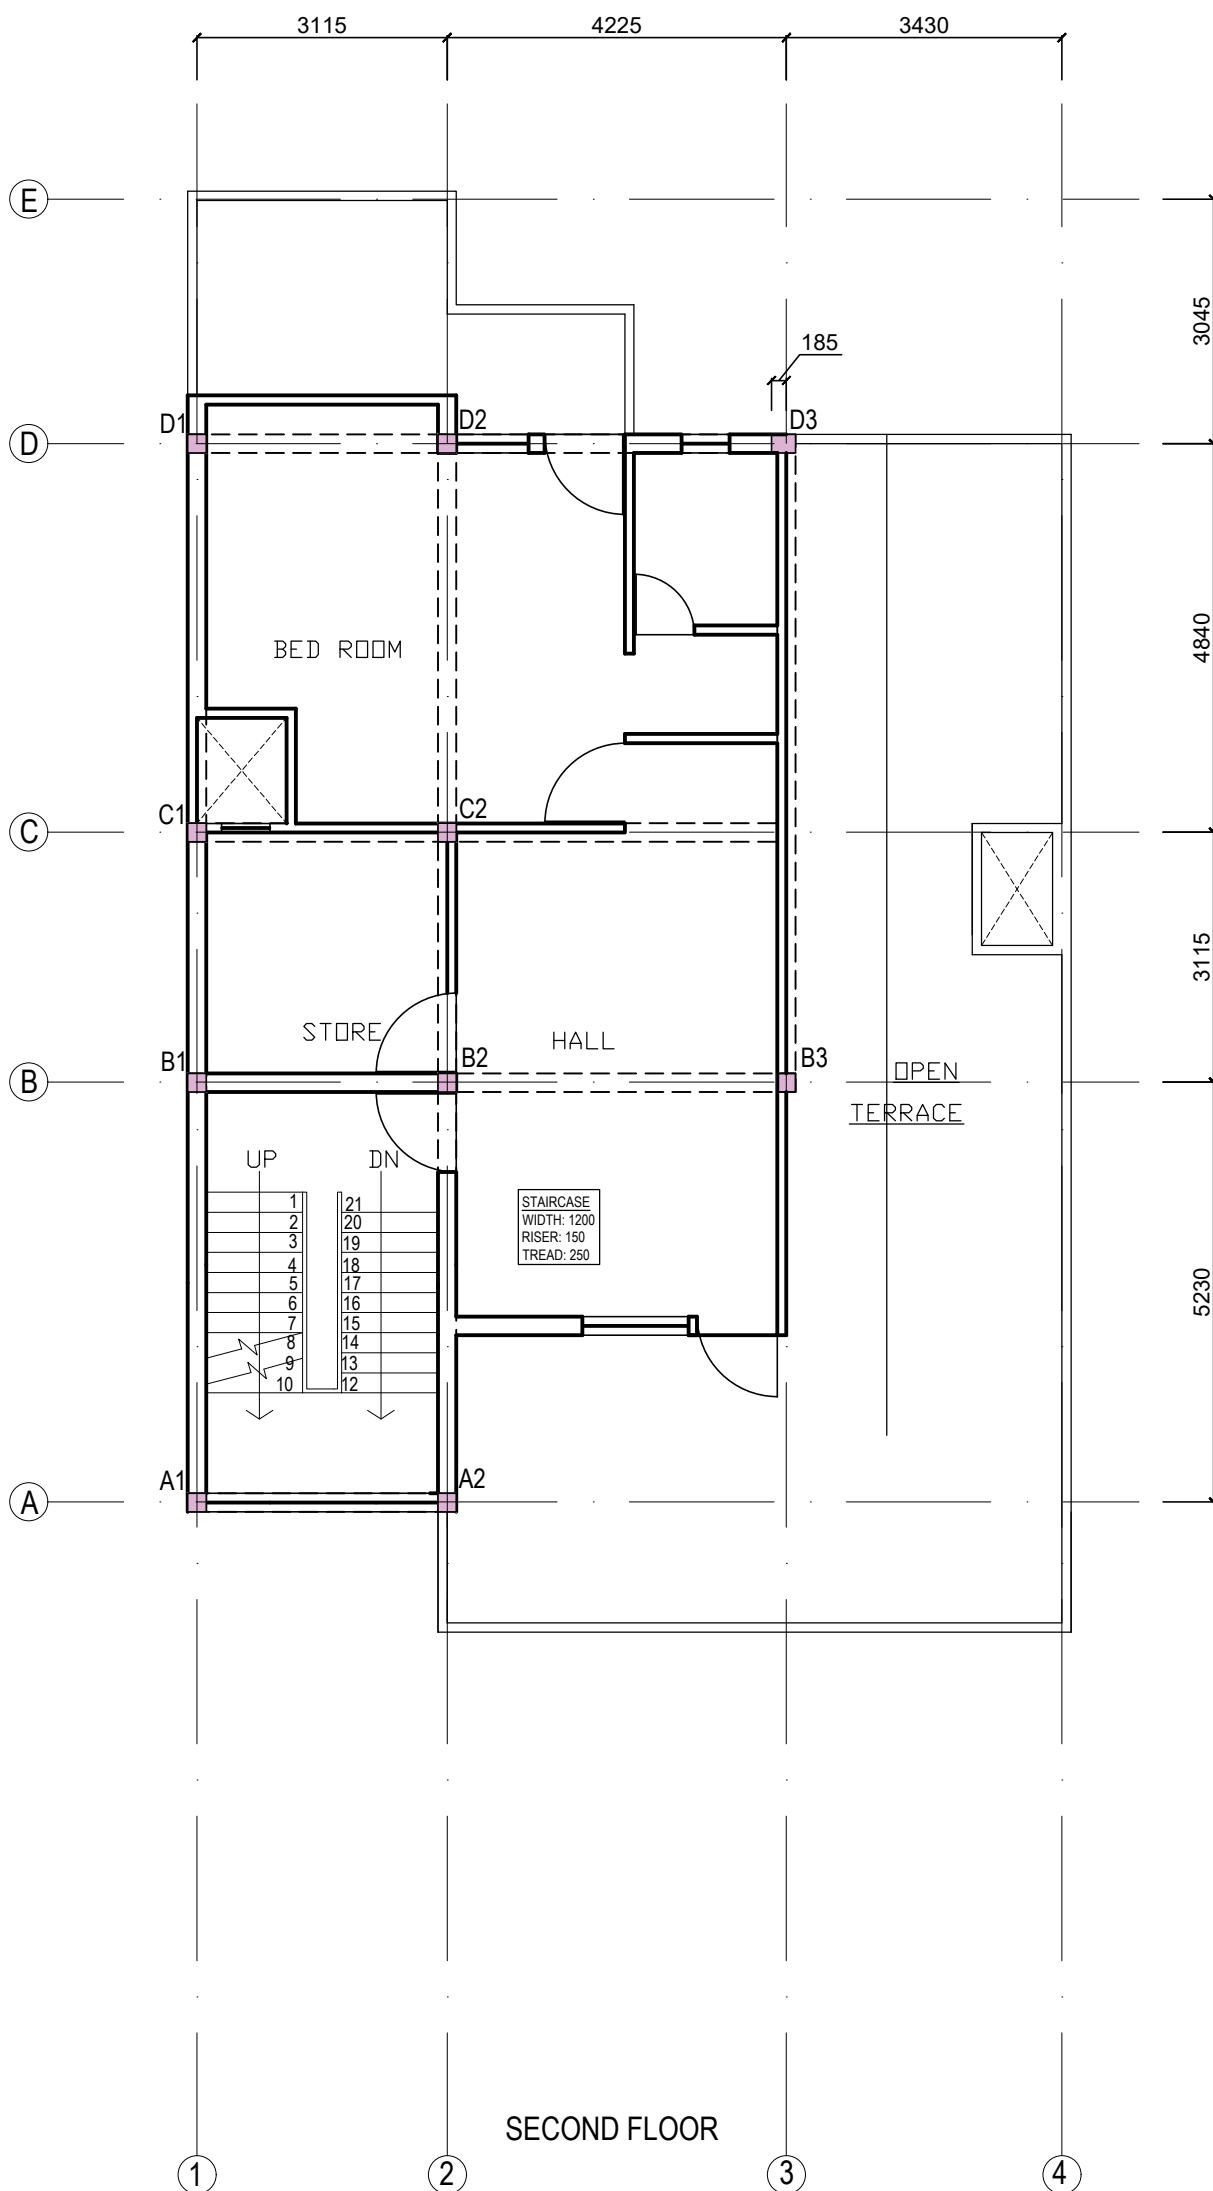

IMPORTANT POINTS:-
- All dimensions are in mm.


SHEET TITLE :-
CENTRE LINE PLAN

SCALE :-
1:100


SHEET NO. :-
04

DATE :-
10-06-2022

SUBMITTED BY :-
YASH VARDHAN

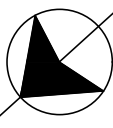DIRECTION :-

N

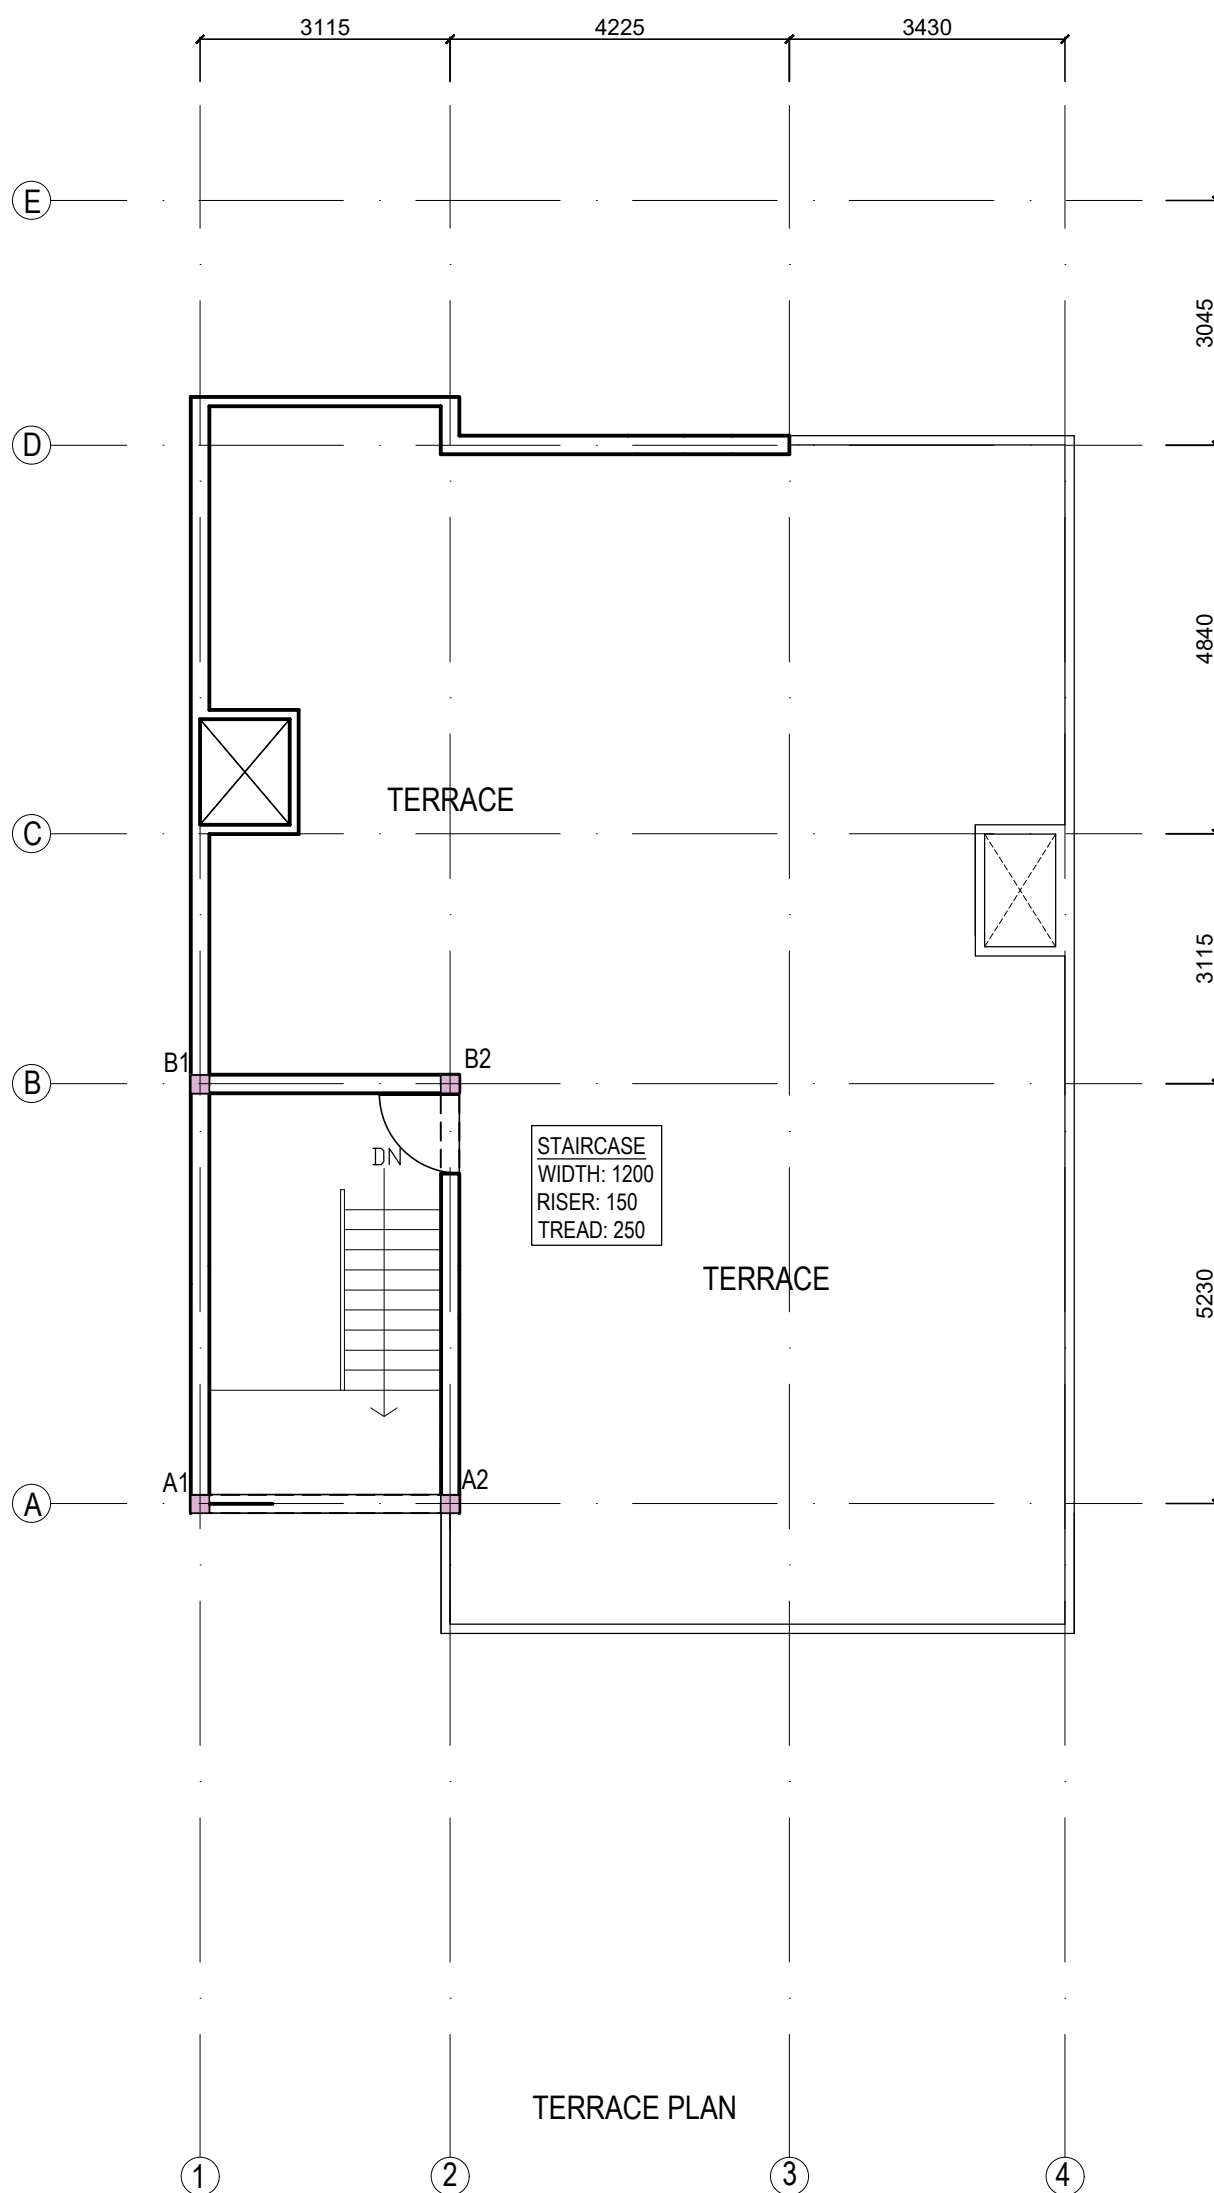REMARKS :-



IMPORTANT POINTS:-
- All dimensions are in mm.


SHEET TITLE :-
CENTRE LINE PLAN

SCALE :-
1:100


SHEET NO. :-
05

DATE :-
10-06-2022

SUBMITTED BY :-
YASH VARDHAN

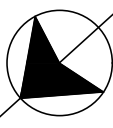DIRECTION :-

N

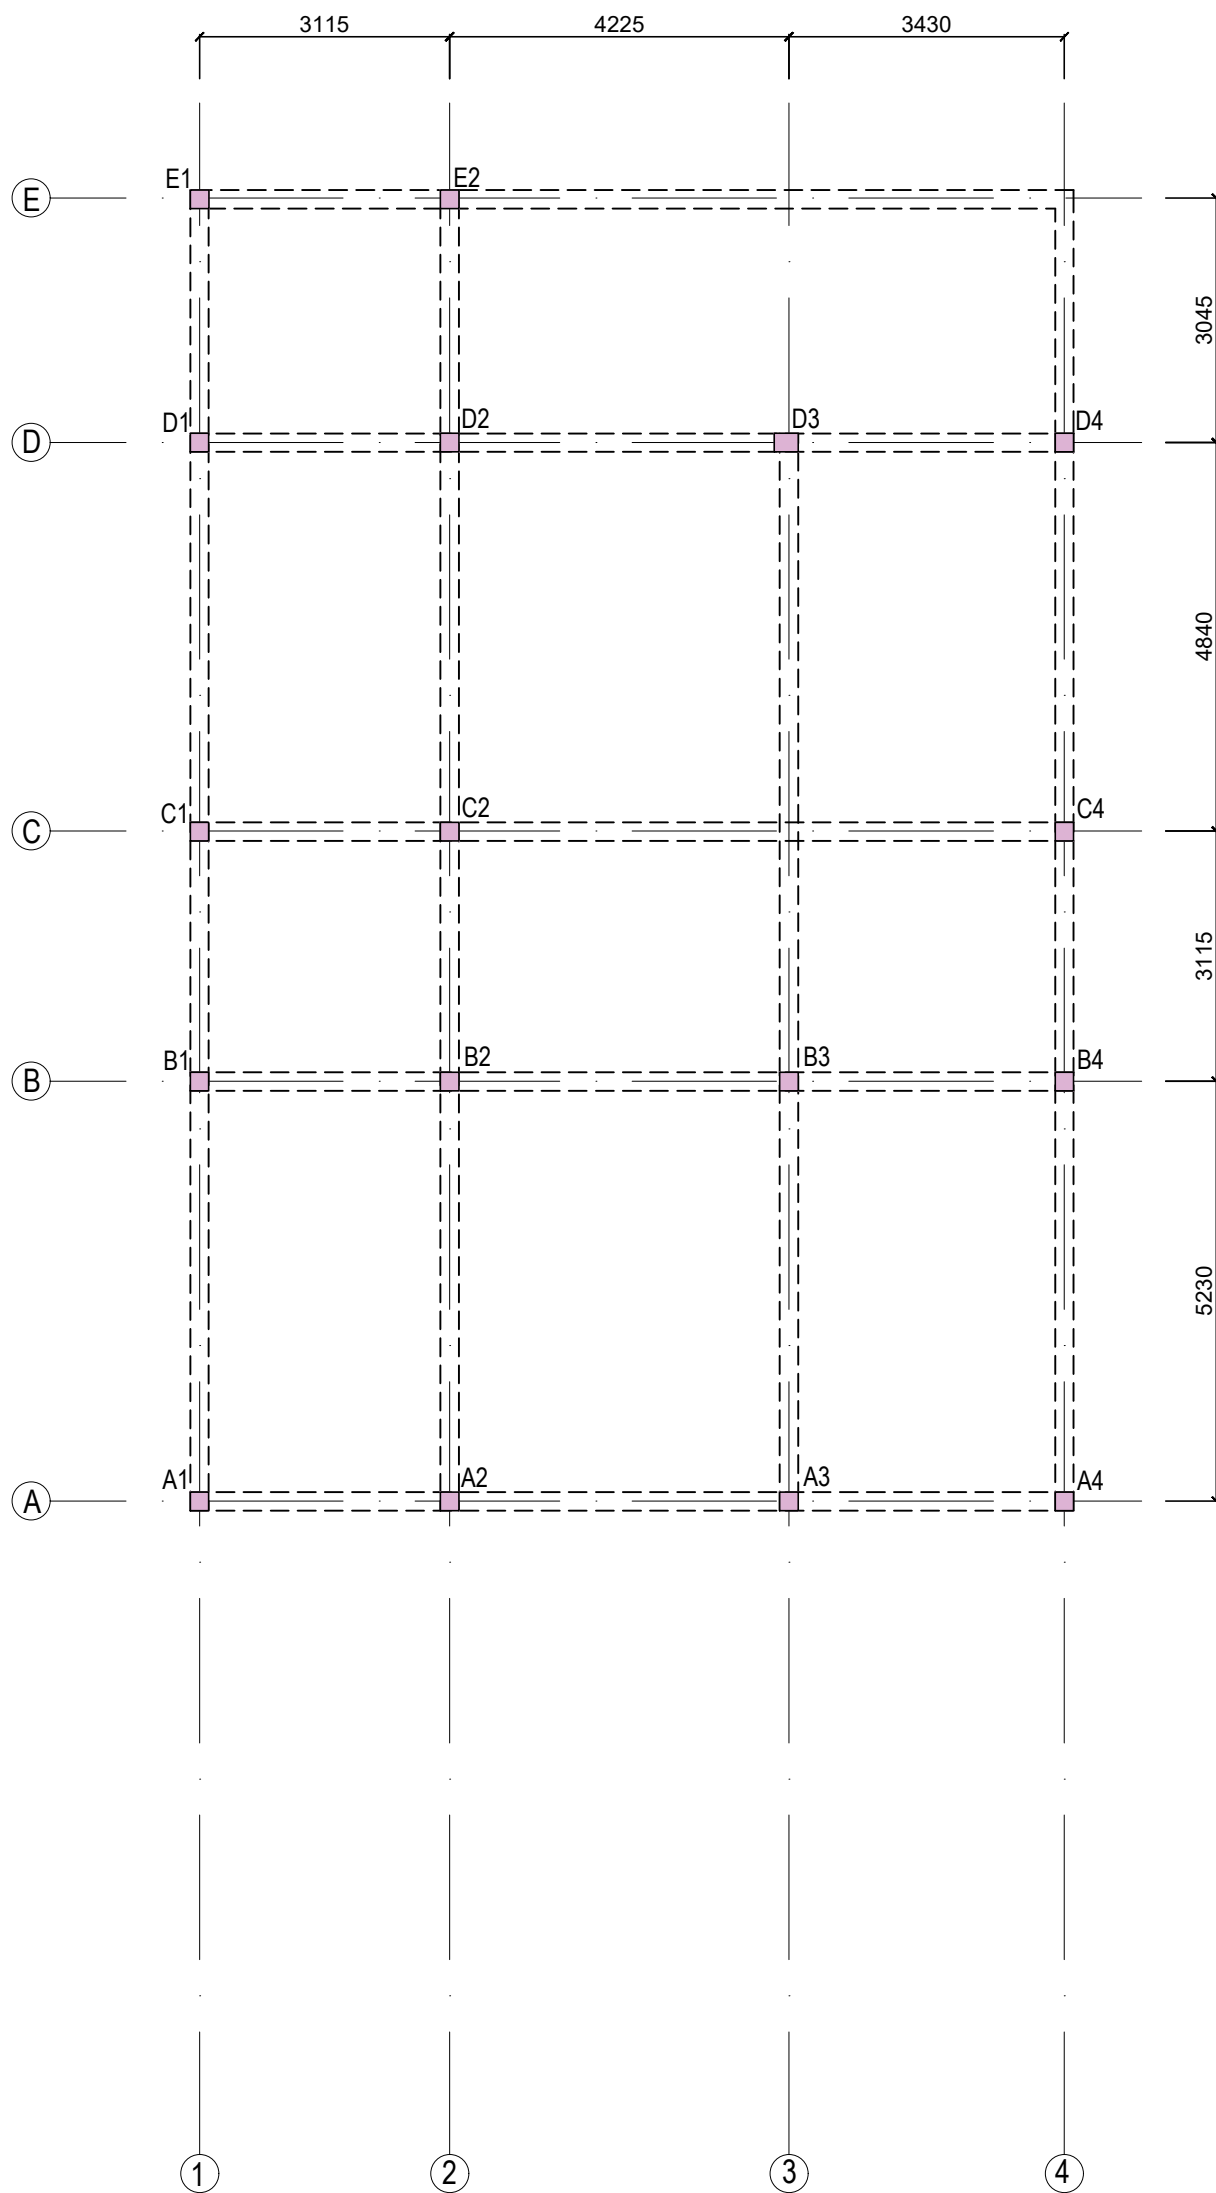REMARKS :-



IMPORTANT POINTS:-
- All dimensions are in mm.

SHEET TITLE :-
PLINTH BEAM LAYOUT


SCALE :-
1:100

SHEET NO. :-
06


DATE :-
10-06-2022

SUBMITTED BY :-
YASH VARDHAN

DIRECTION :-

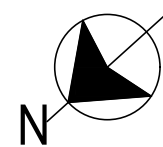

REMARKS :-

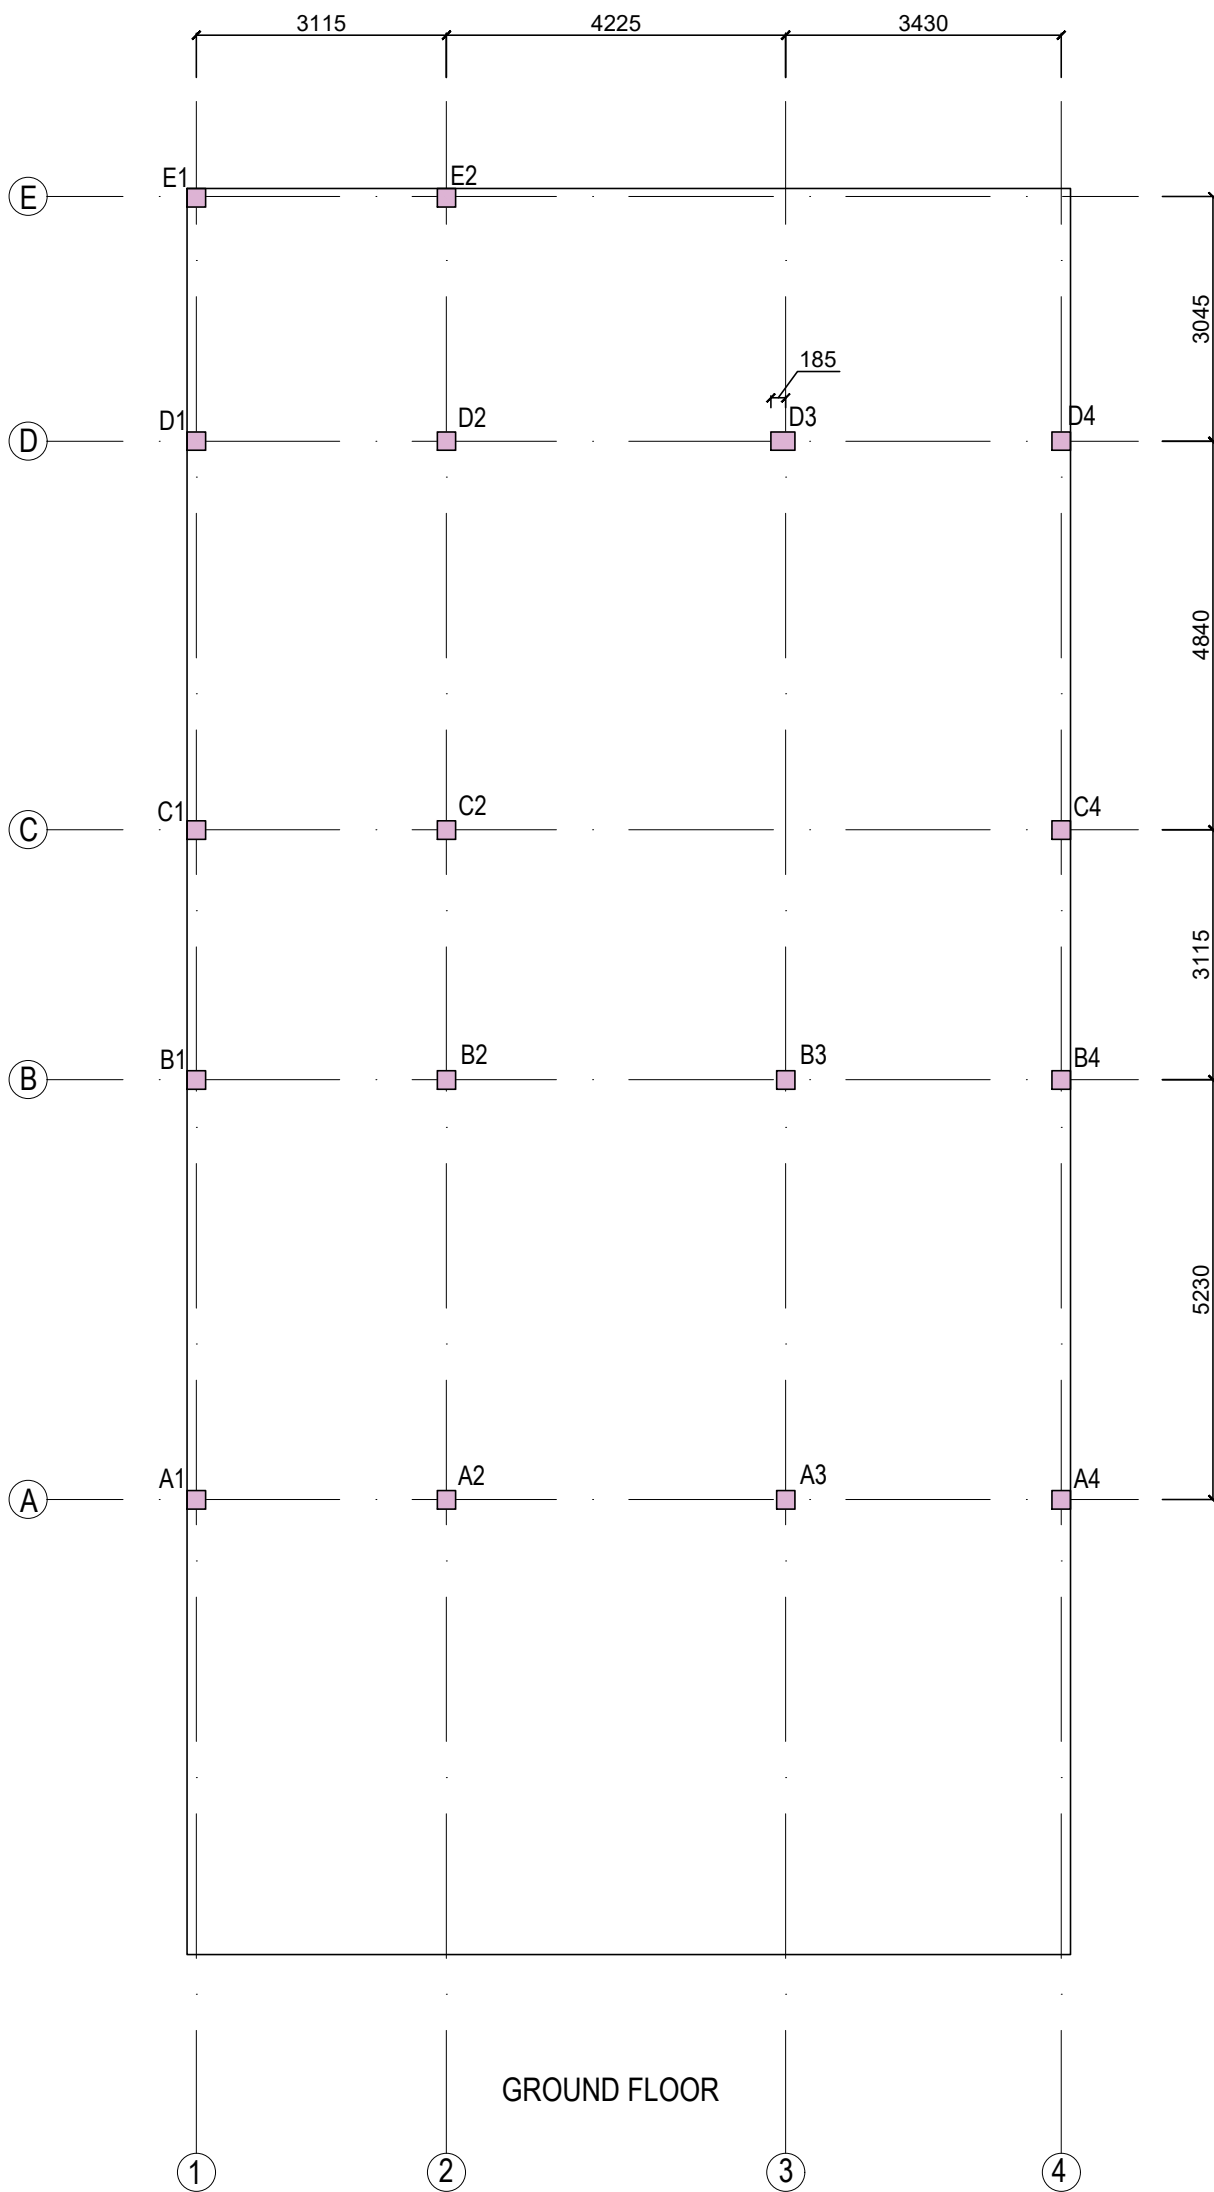

IMPORTANT POINTS:-

- All dimensions are in mm.
- Column E1 and E2 is upto this floor only.

SHEET TITLE :-
GRID PLAN


SCALE :-
1:100

SHEET NO. :-
07


DATE :-
10-06-2022

SUBMITTED BY :-
YASH VARDHAN

DIRECTION :-

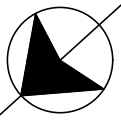

REMARKS :-

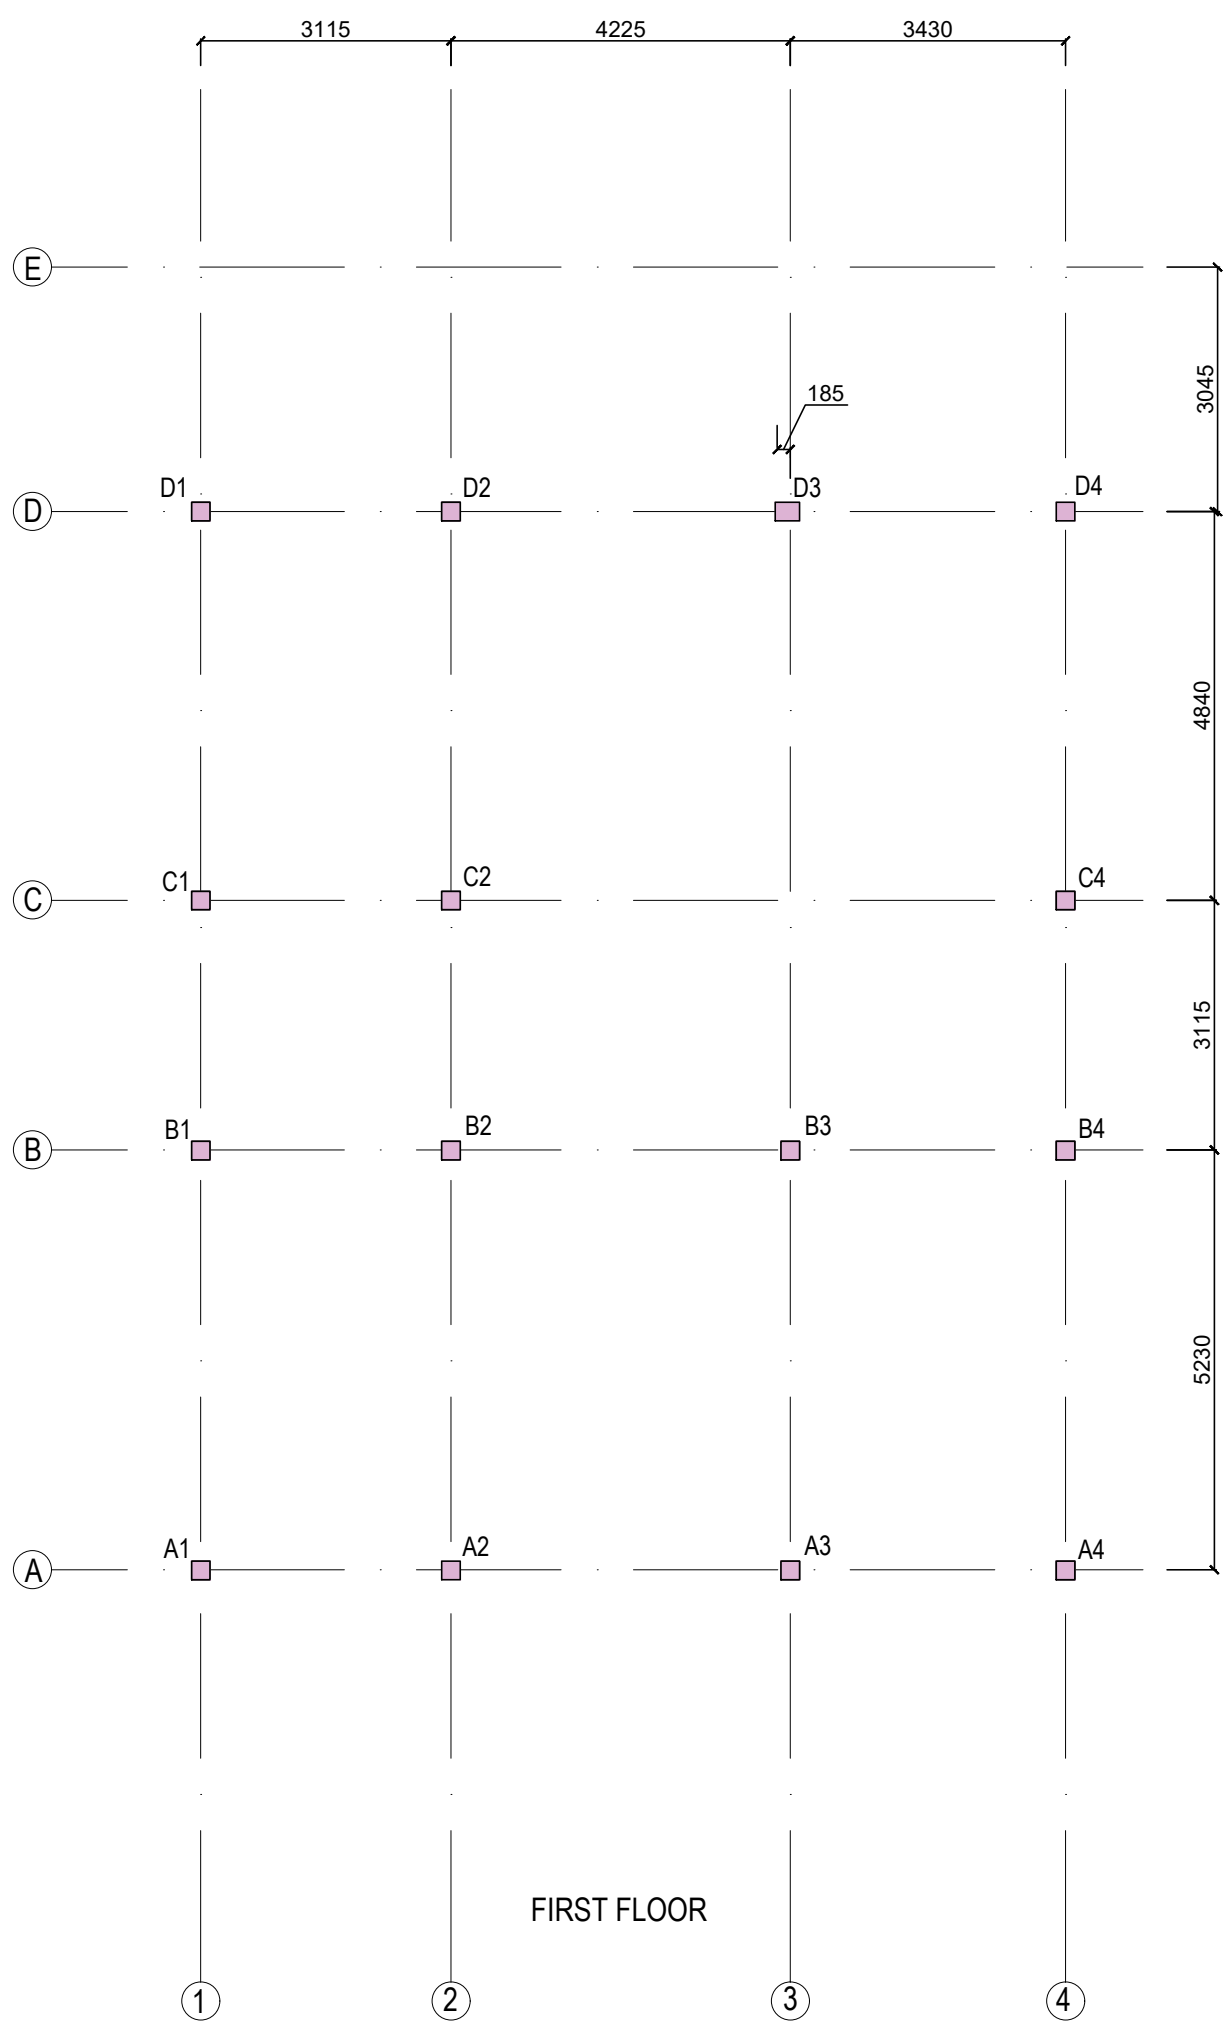

IMPORTANT POINTS:-

- All dimensions are in mm.
- Column A3,A4,B4, C4 and D4 is upto this floor only.

SHEET TITLE :-
GRID PLAN


SCALE :-
1:100

SHEET NO. :-
08


DATE :-
10-06-2022

SUBMITTED BY :-
YASH VARDHAN

DIRECTION :-

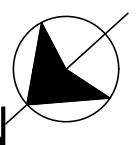

REMARKS :-

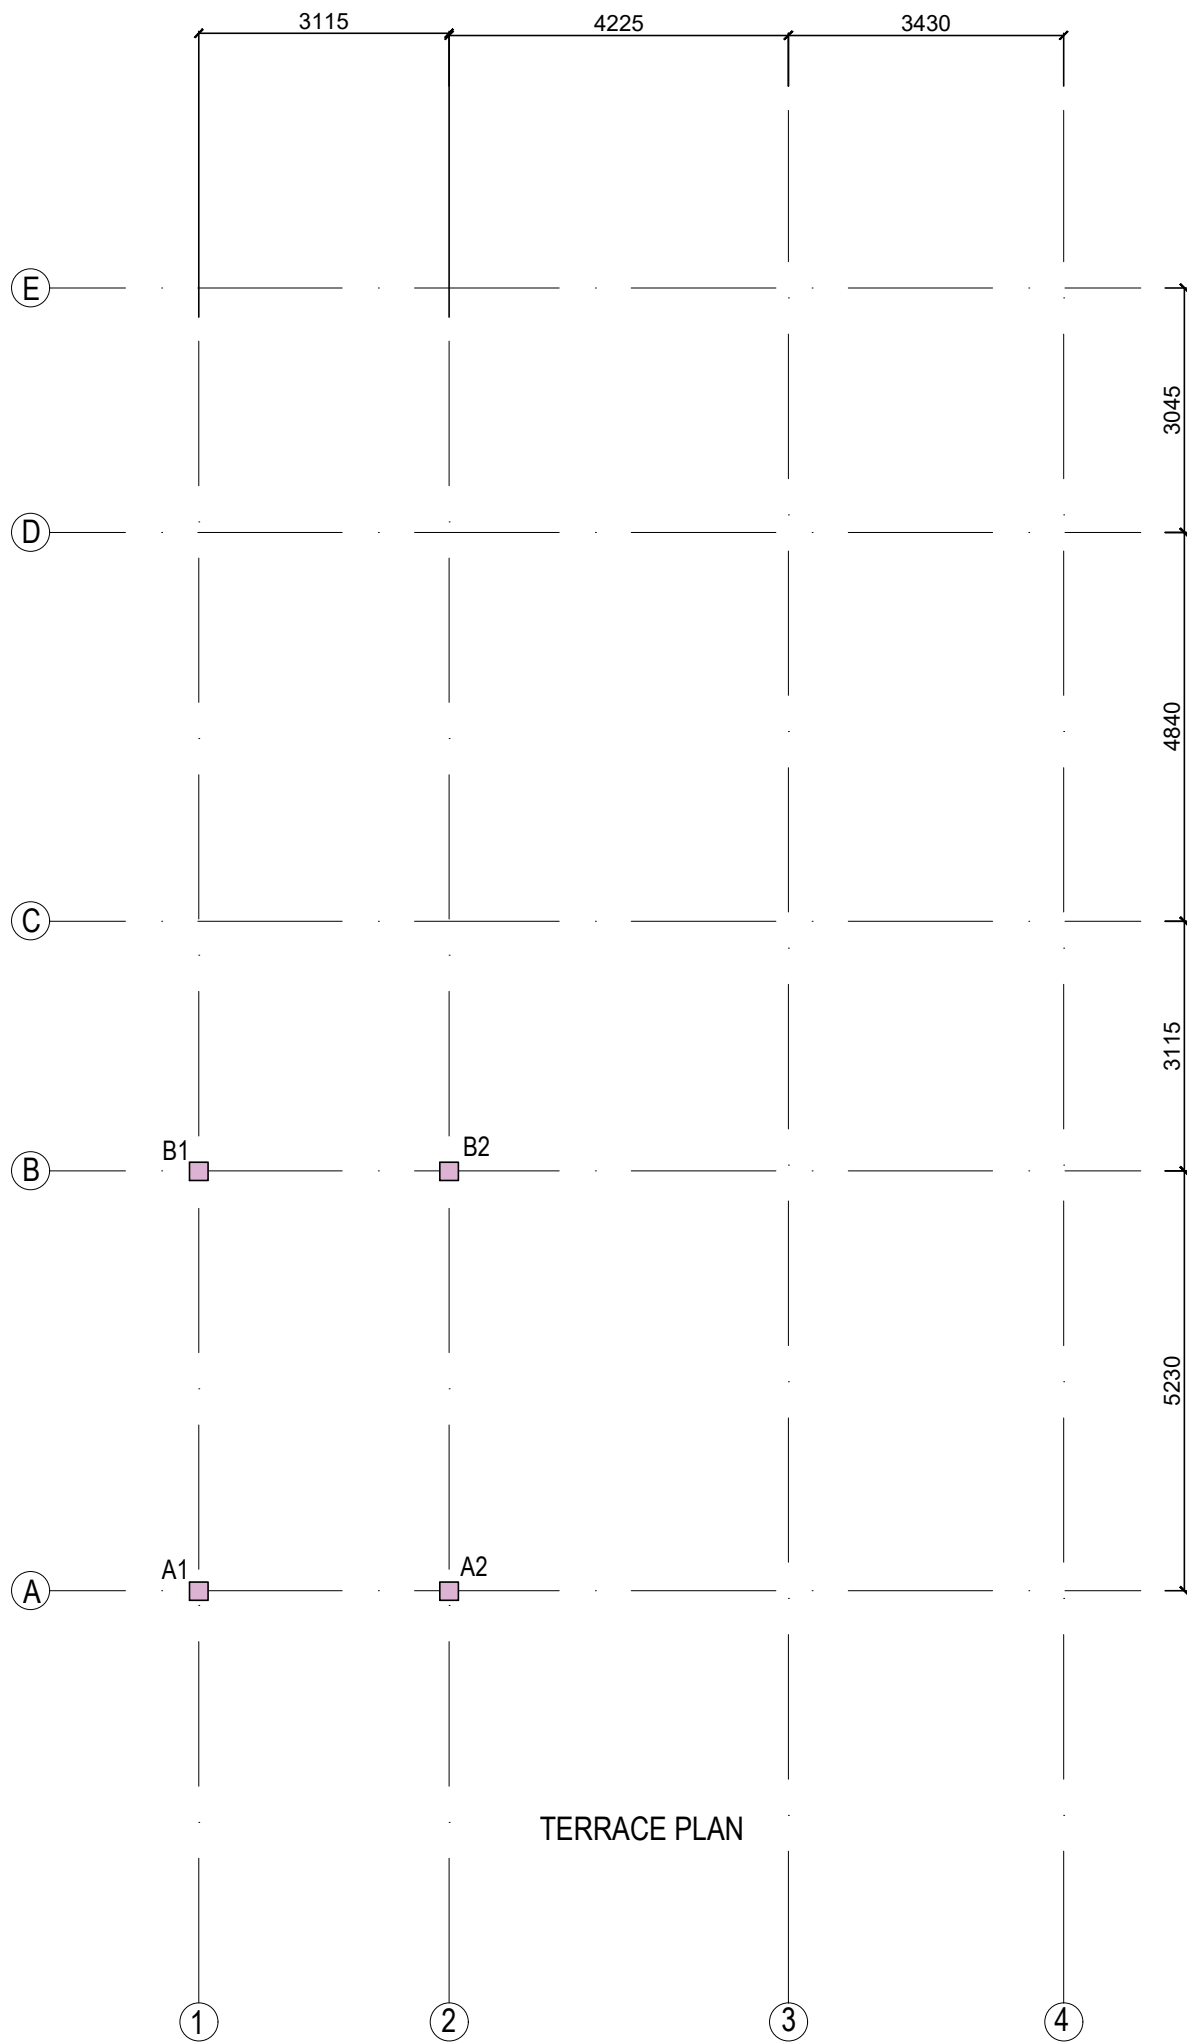

IMPORTANT POINTS:-
- All dimensions are in mm.


SHEET TITLE :-
GRID PLAN

SCALE :-
1:100



SHEET NO. :-
10

DATE :-
10-06-2022

SUBMITTED BY :-
YASH VARDHAN

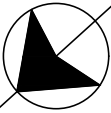DIRECTION :-

N

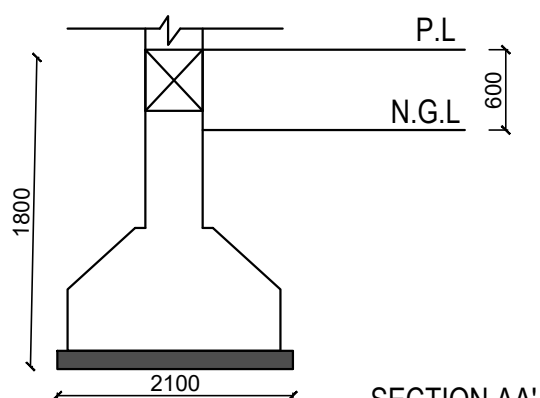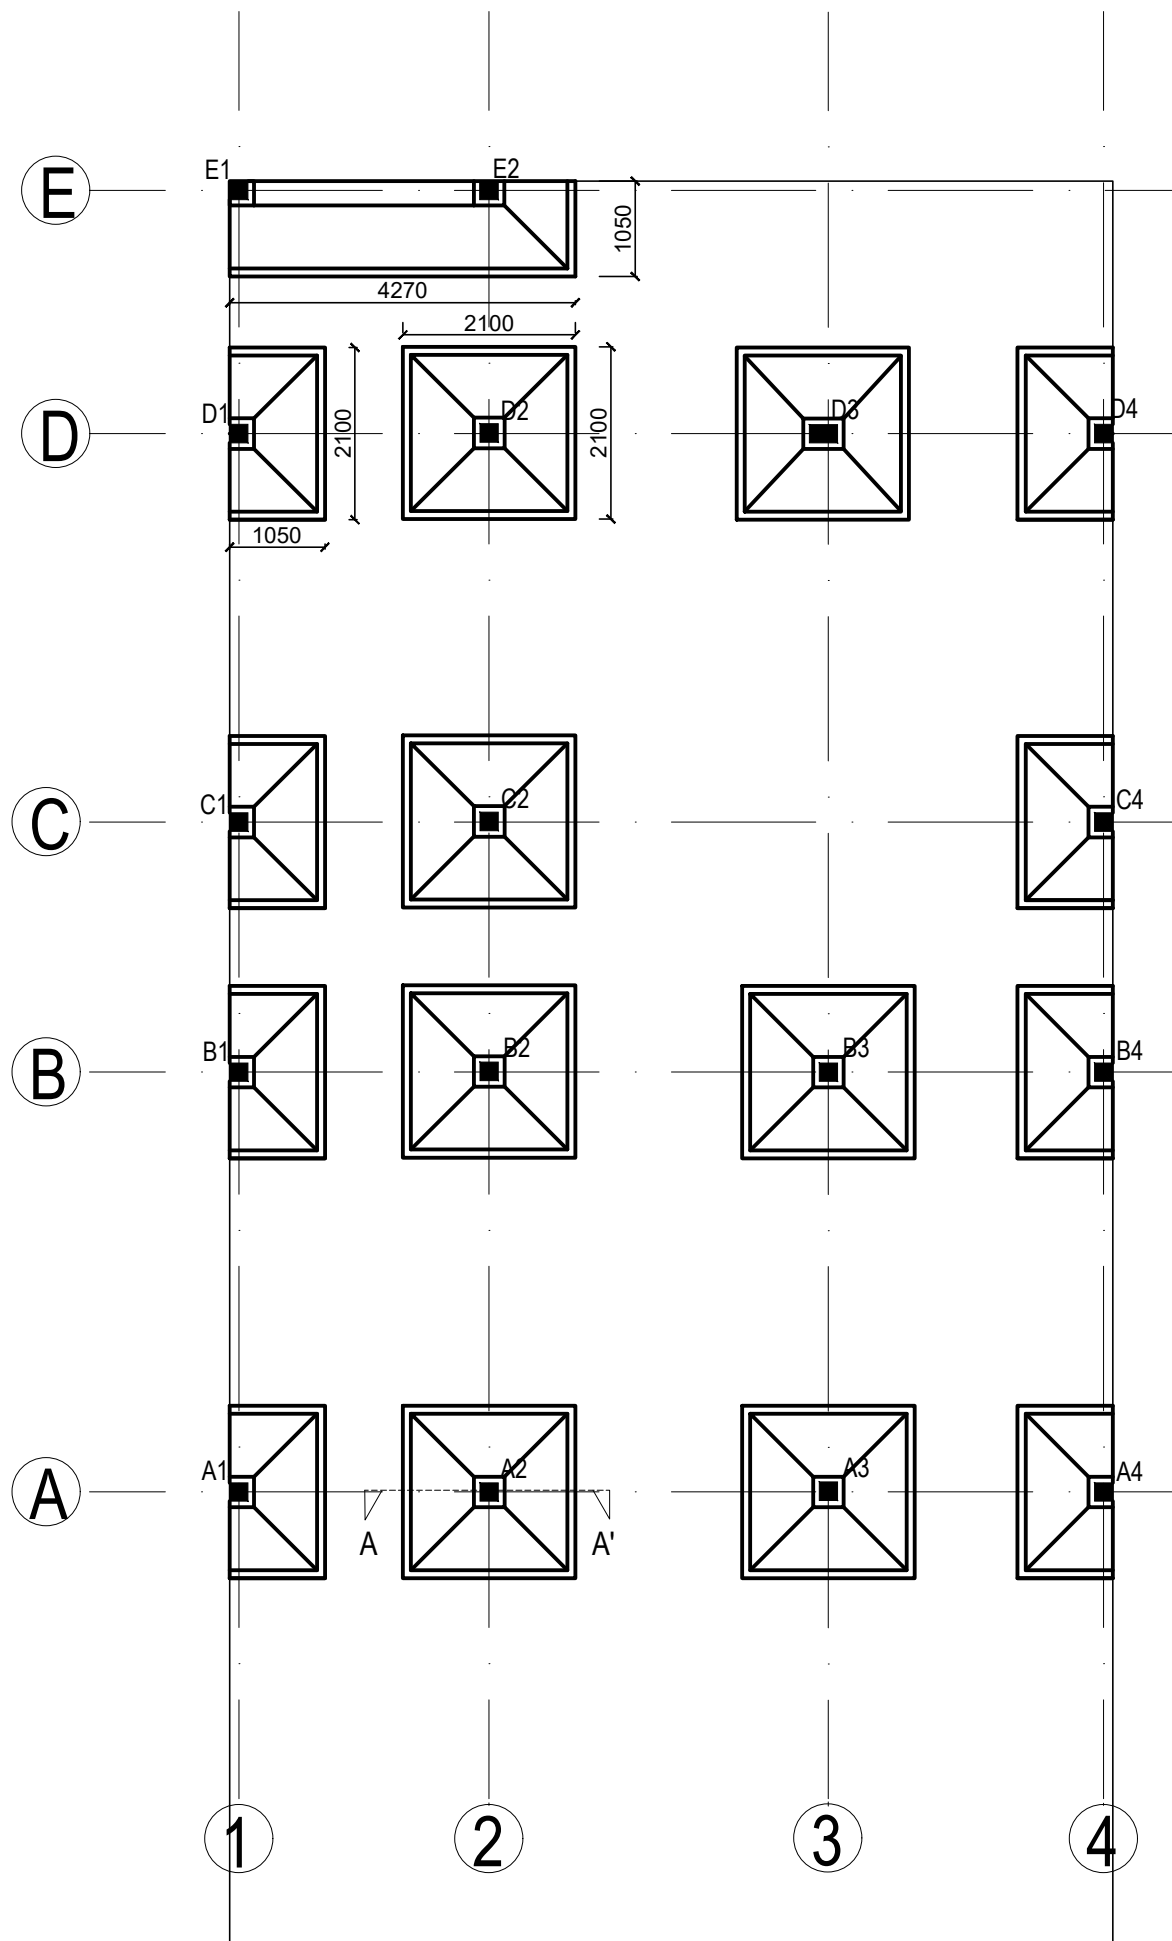REMARKS :-



SECTION AA'

IMPORTANT POINTS:-

- All dimensions are in mm.

SHEET TITLE :- FOOTING PLAN


SCALE :-
1:100

SHEET NO. :-
11



DATE :-
10-06-2022

SUBMITTED BY :-
YASH VARDHAN

DIRECTION :-

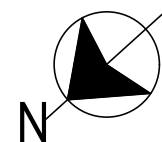

REMARKS :-

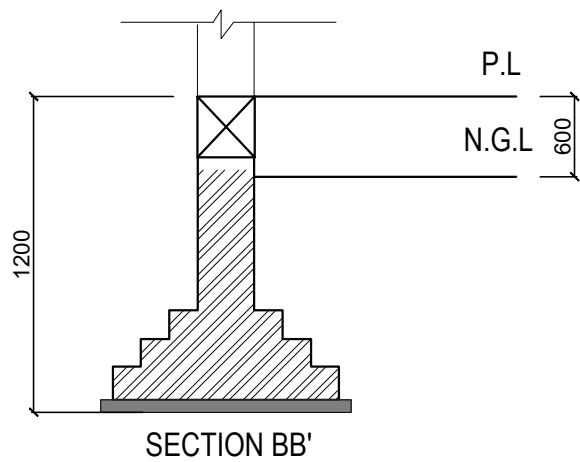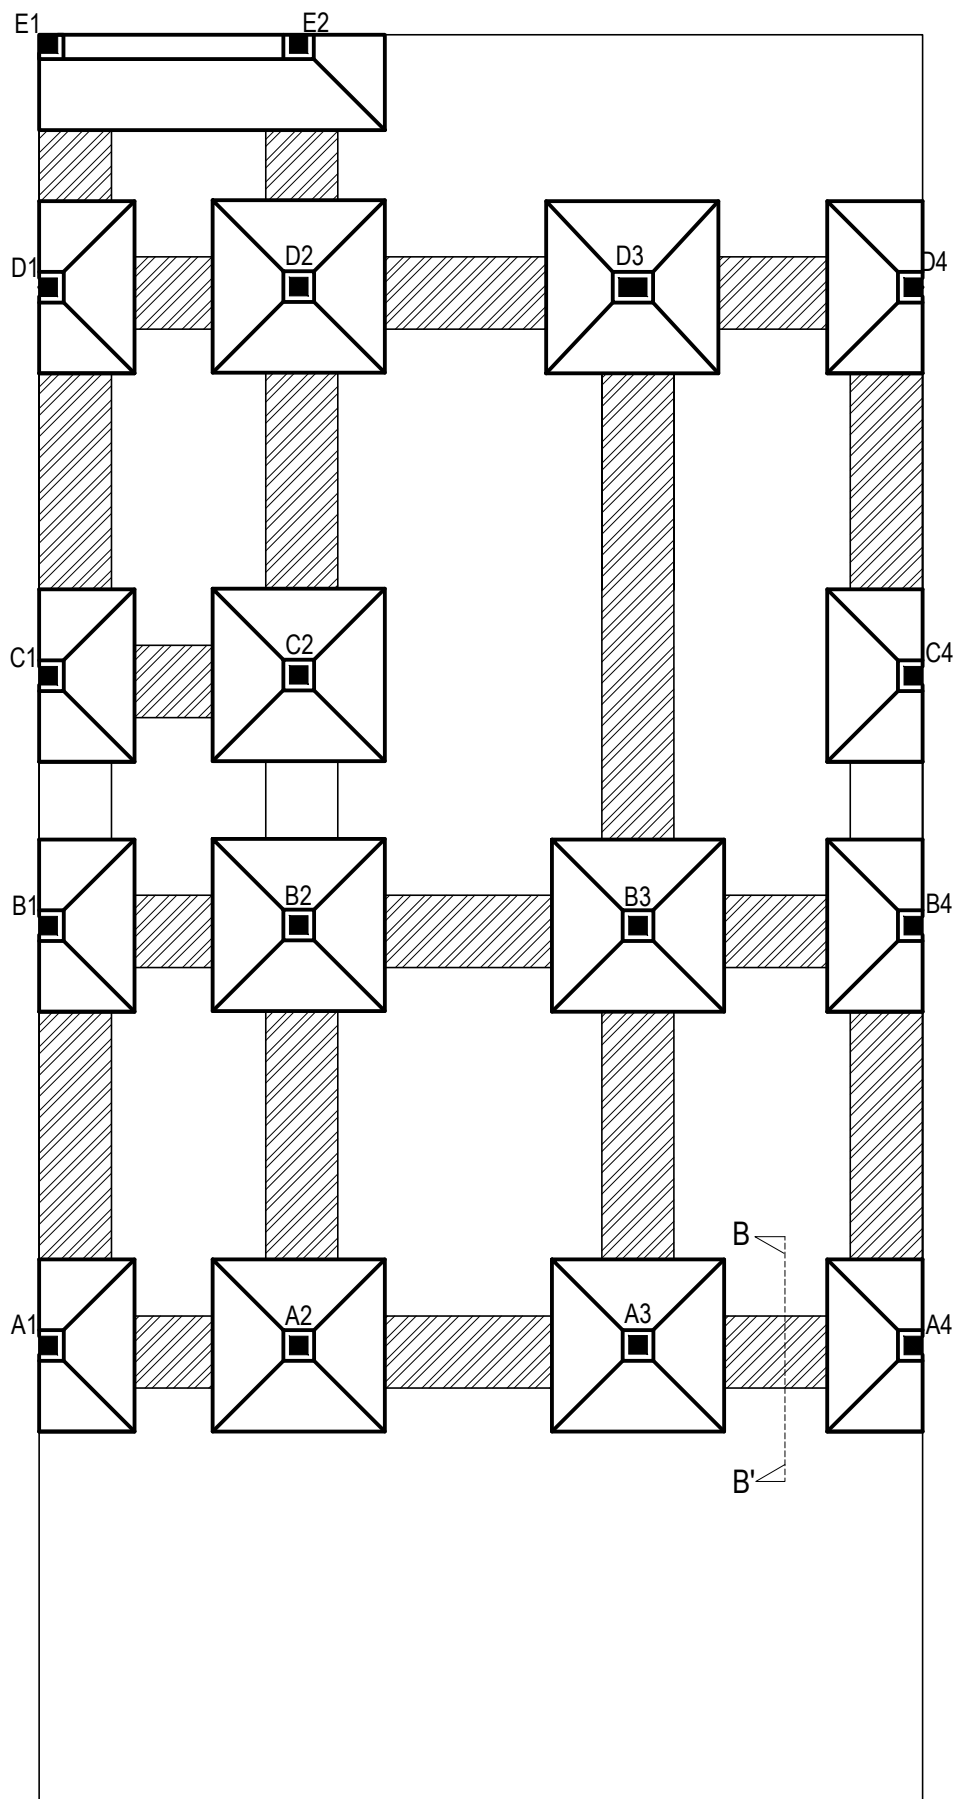

**IMPORTANT
POINTS:-**


**SHEET TITLE :-
EXCAVATION PLAN**

**SCALE :-
1:100**


**SHEET NO. :-
12**

**DATE :-
10-06-2022**

**SUBMITTED BY :-
YASH VARDHAN**

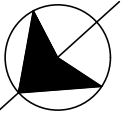DIRECTION :-


REMARKS :-

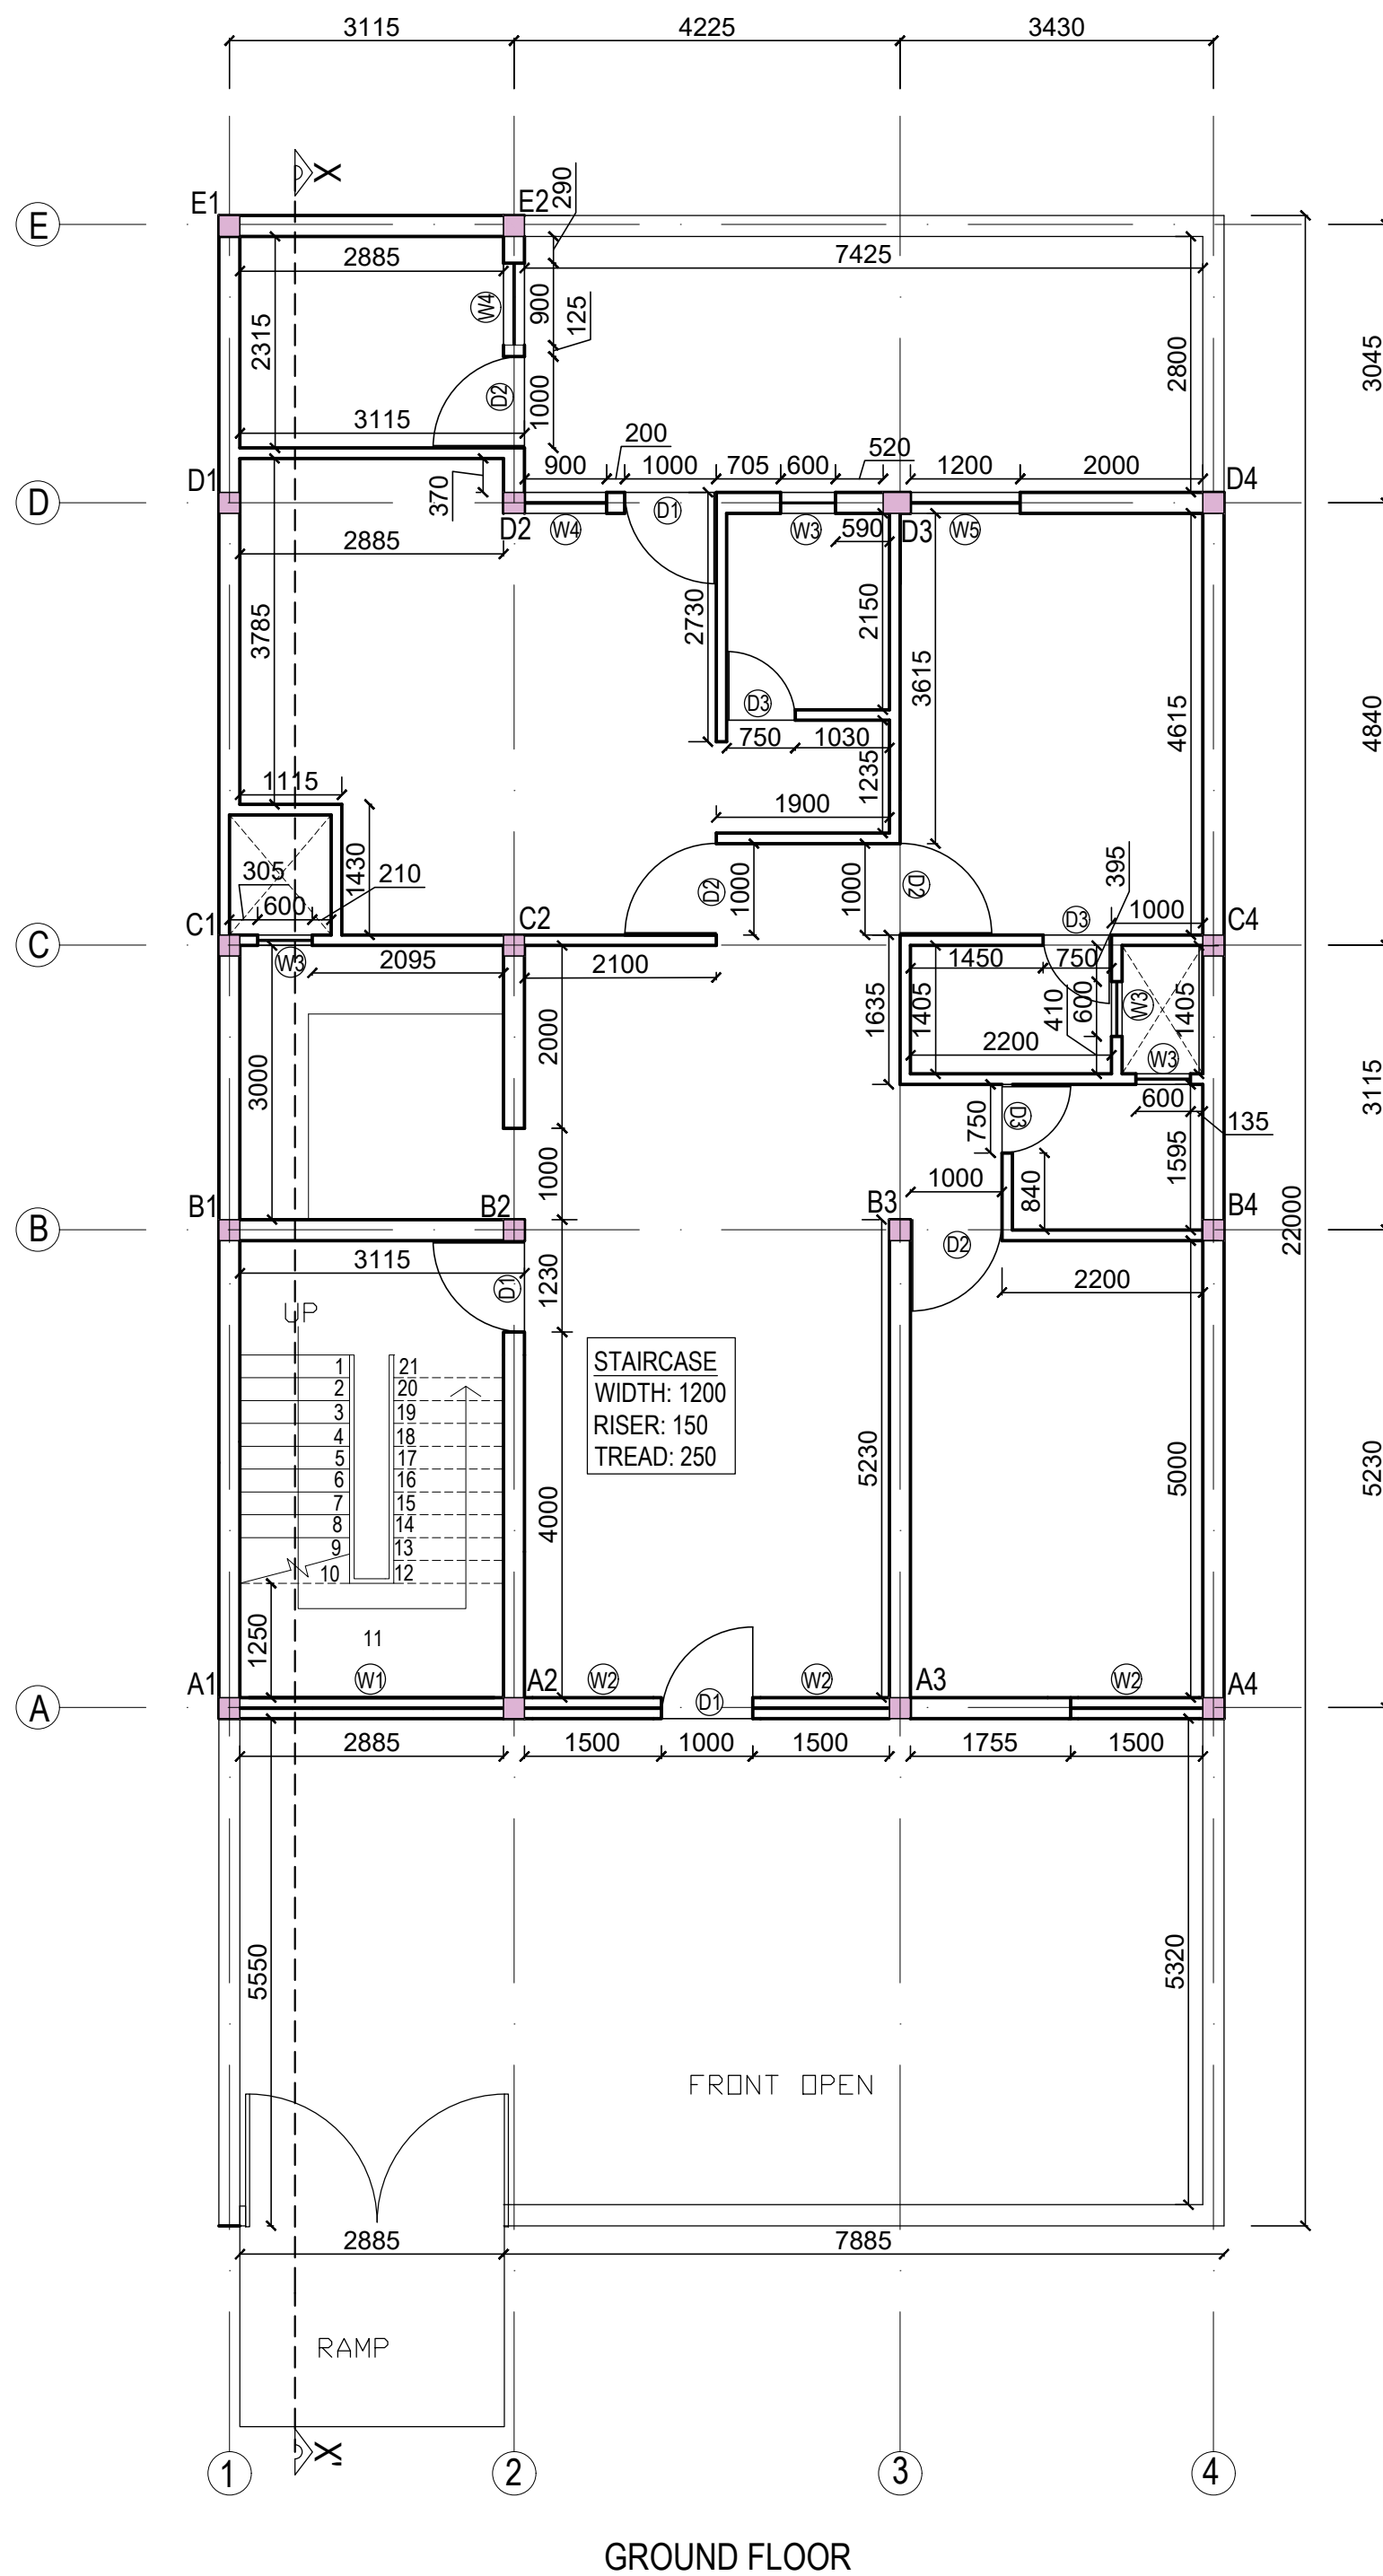

IMPORTANT POINTS:-
- All dimensions are in mm.


SHEET TITLE :-
BRICK WORK PLAN

SCALE :-
1:75


SHEET NO. :-
13

DATE :-
10-06-2022

SUBMITTED BY :-
YASH VARDHAN

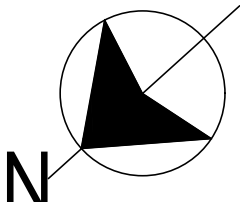DIRECTION :-

N

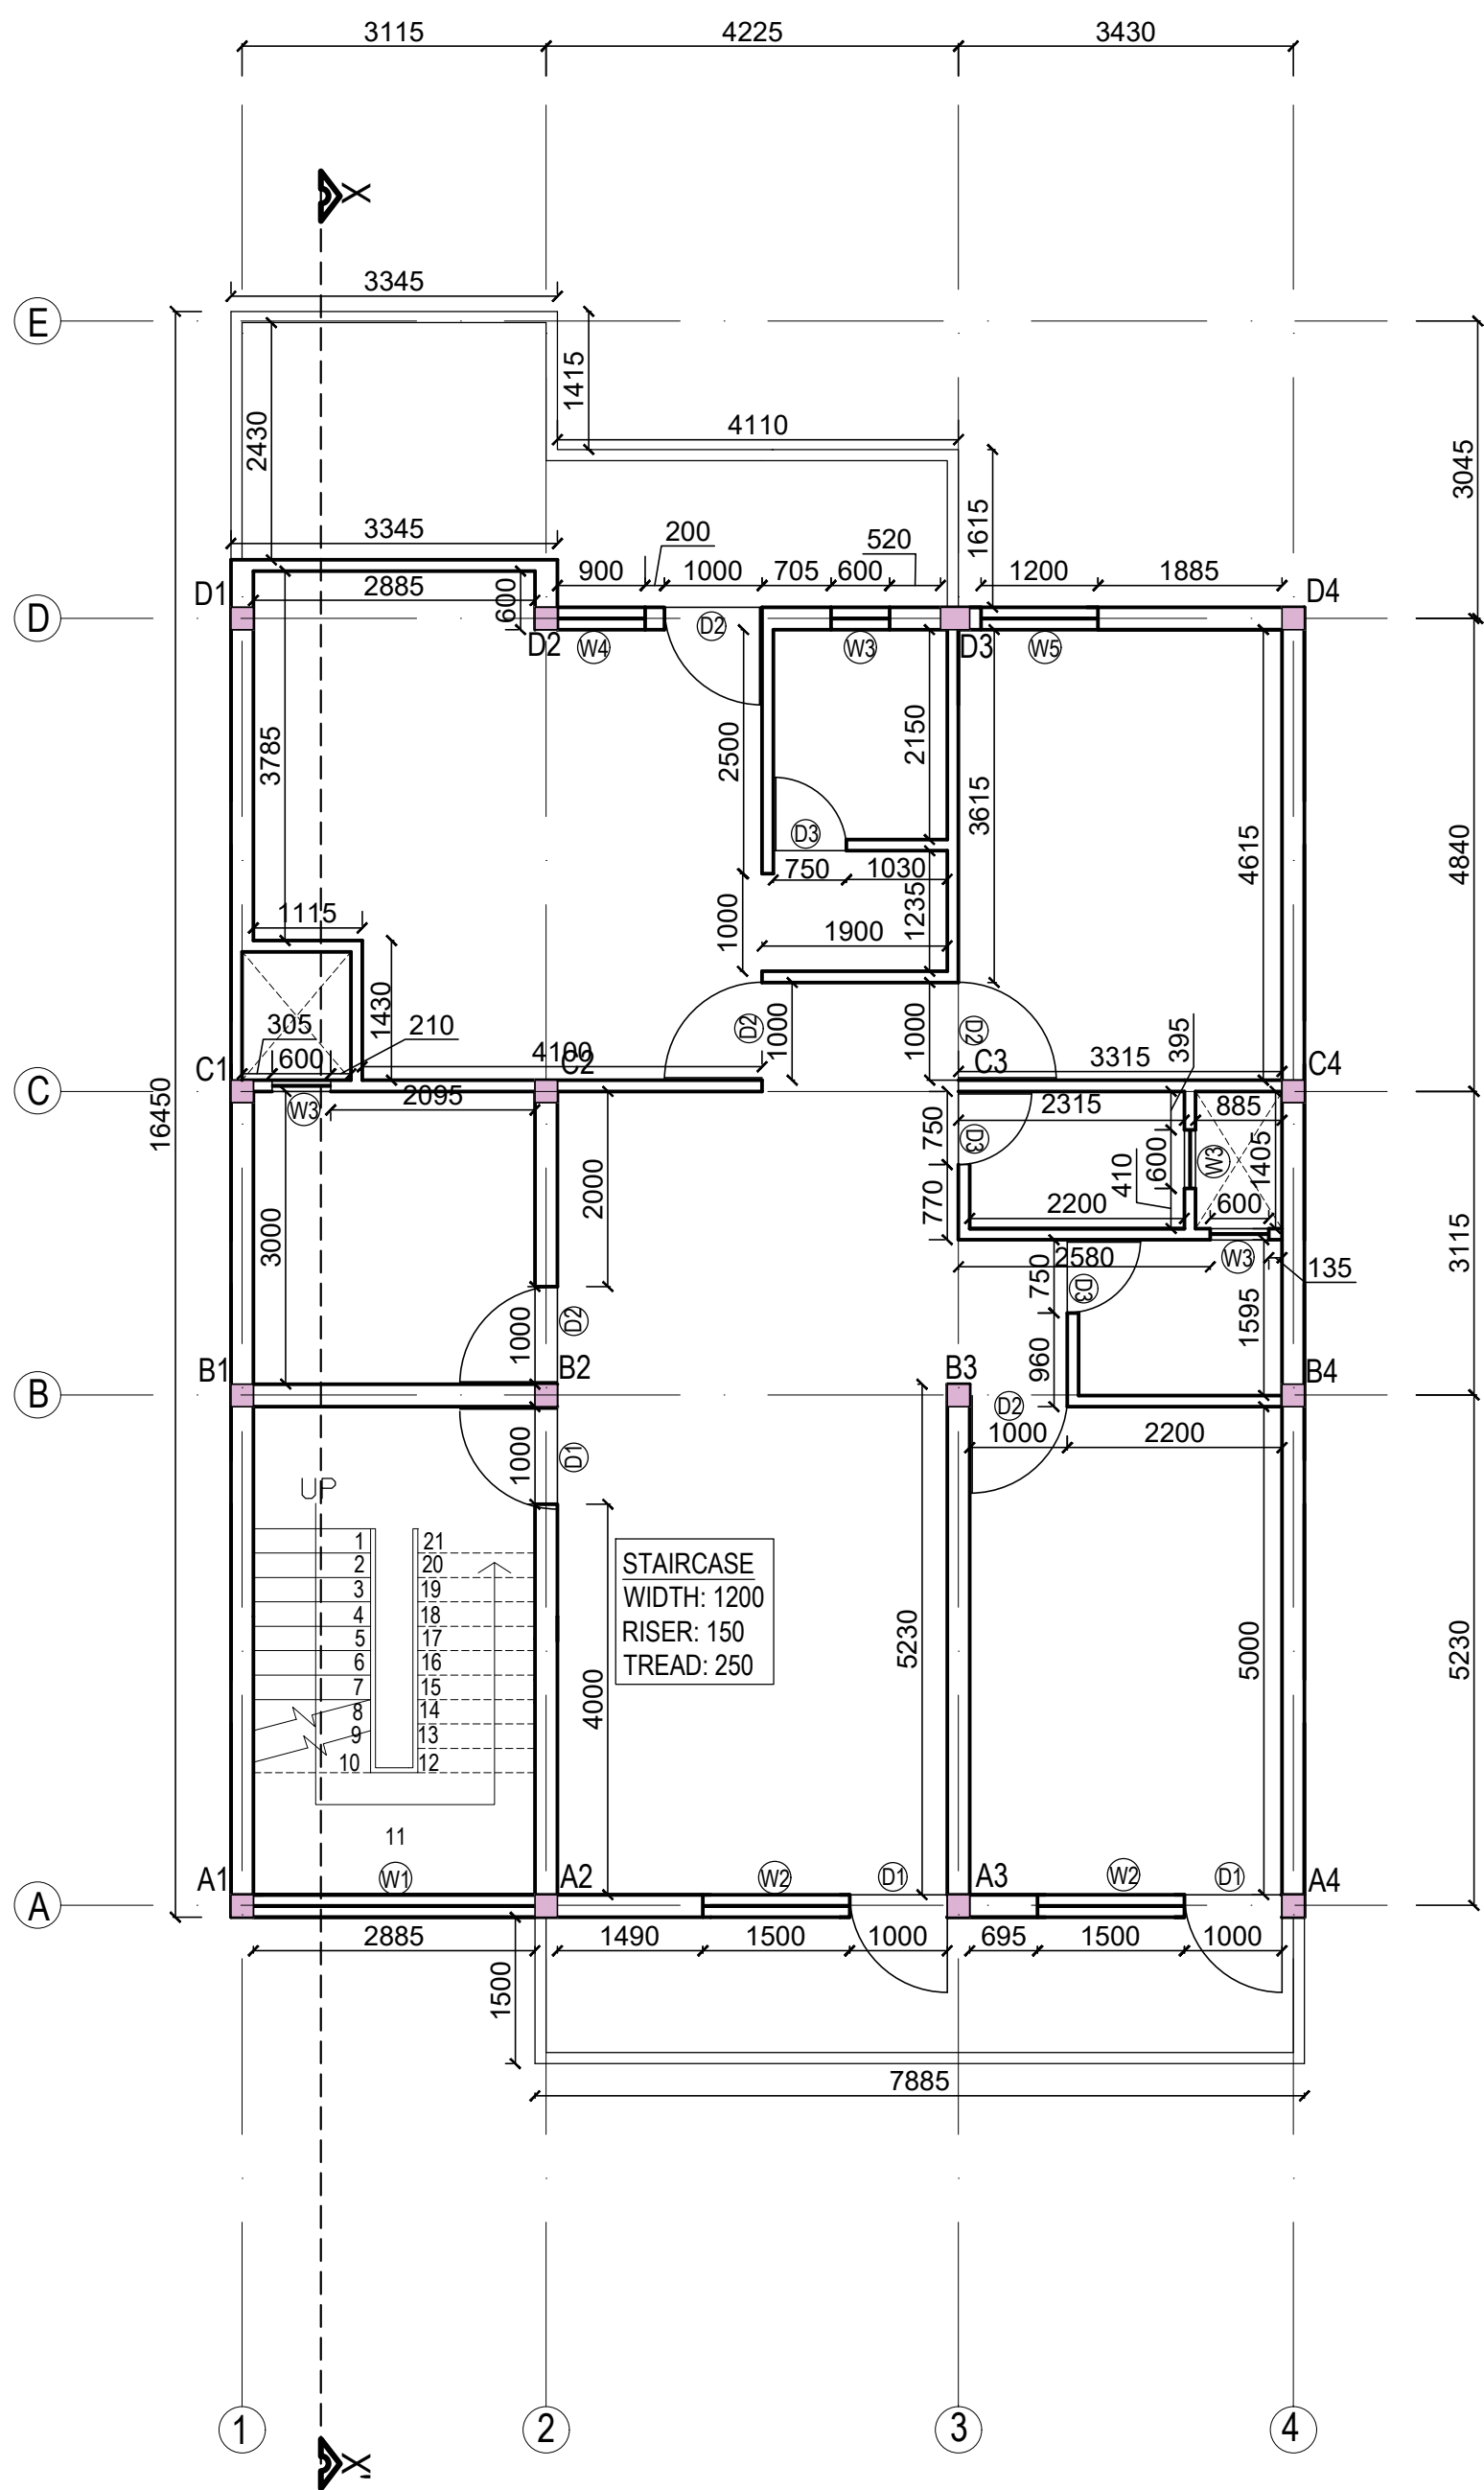REMARKS :-



FIRST FLOOR

IMPORTANT POINTS:-
- All dimensions are in mm.


SHEET TITLE :-
BRICK WORK PLAN

SCALE :-
1:75


SHEET NO. :-
14

DATE :-
10-06-2022

SUBMITTED BY :-
YASH VARDHAN

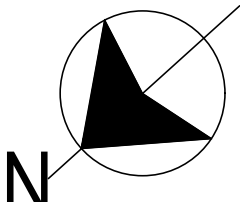DIRECTION :-

N

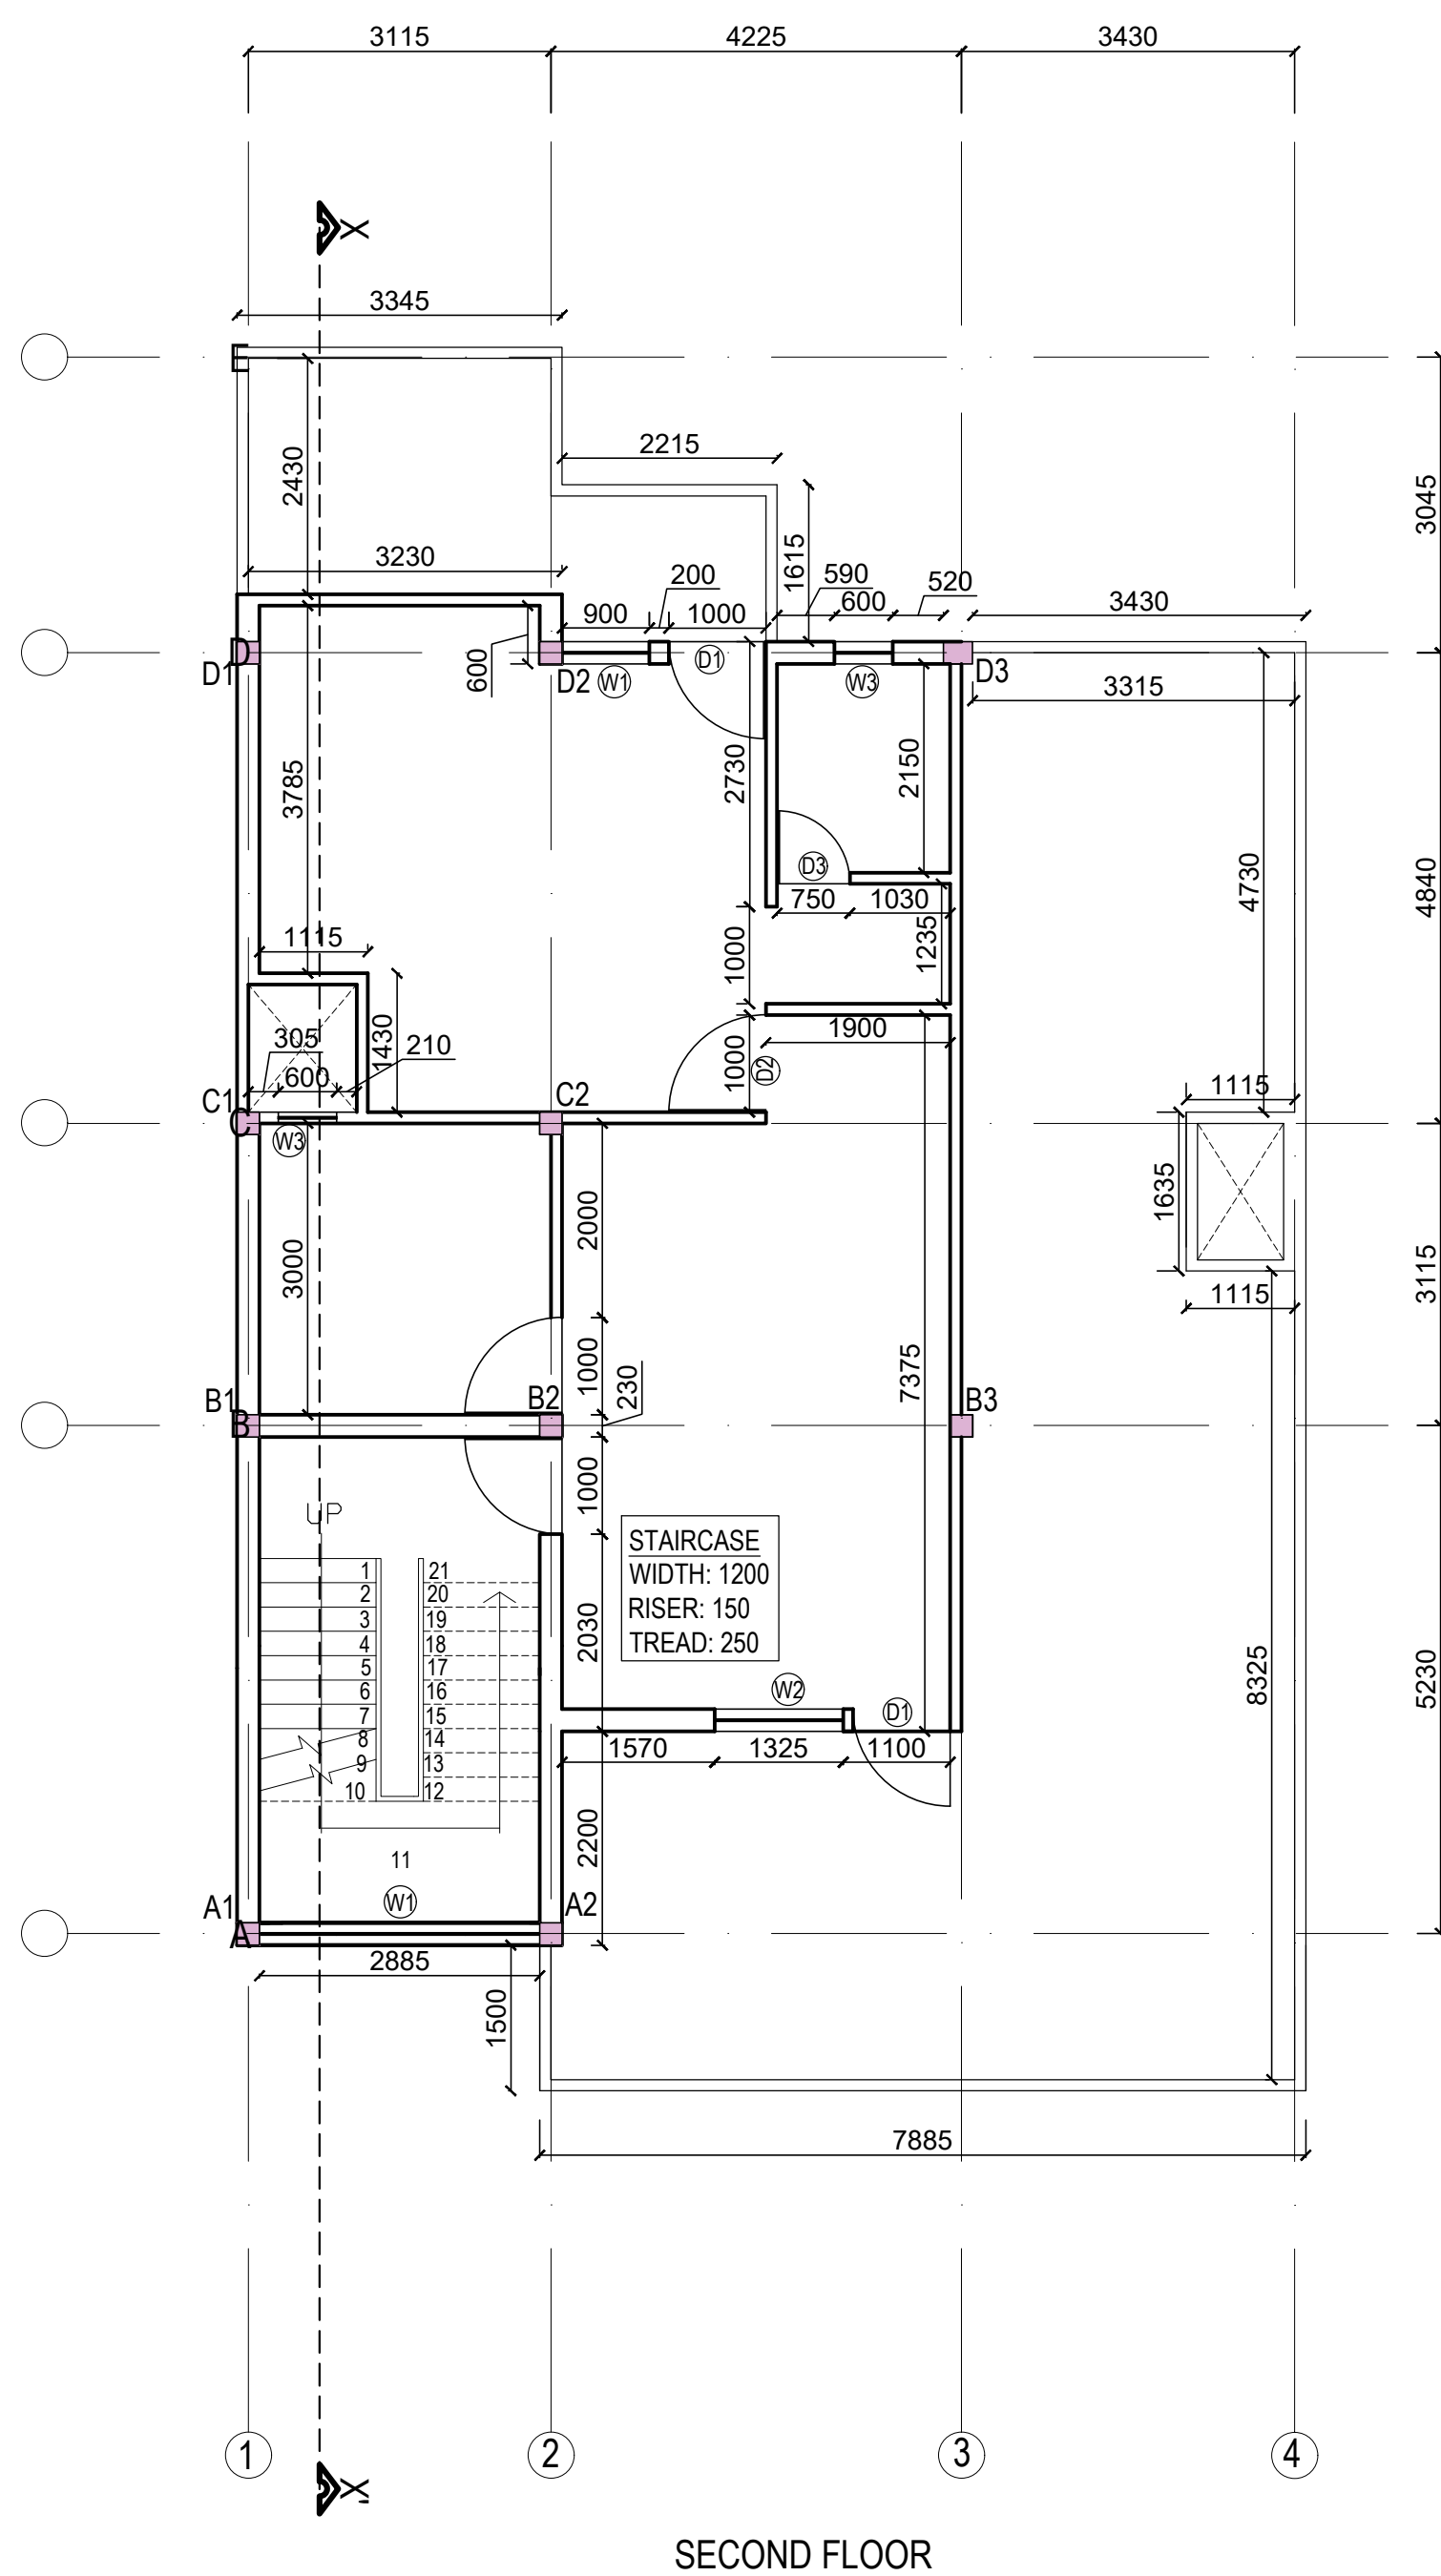REMARKS :-



IMPORTANT POINTS:-

- All dimensions are in mm.

SHEET TITLE :-
BRICK WORK
PLAN


SCALE :-
1:75

SHEET NO. :-
15


DATE :-
10-06-2022

SUBMITTED BY :-
YASH VARDHAN

DIRECTION :-

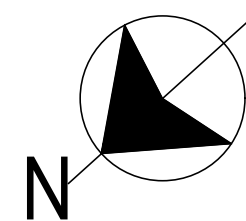

REMARKS :-

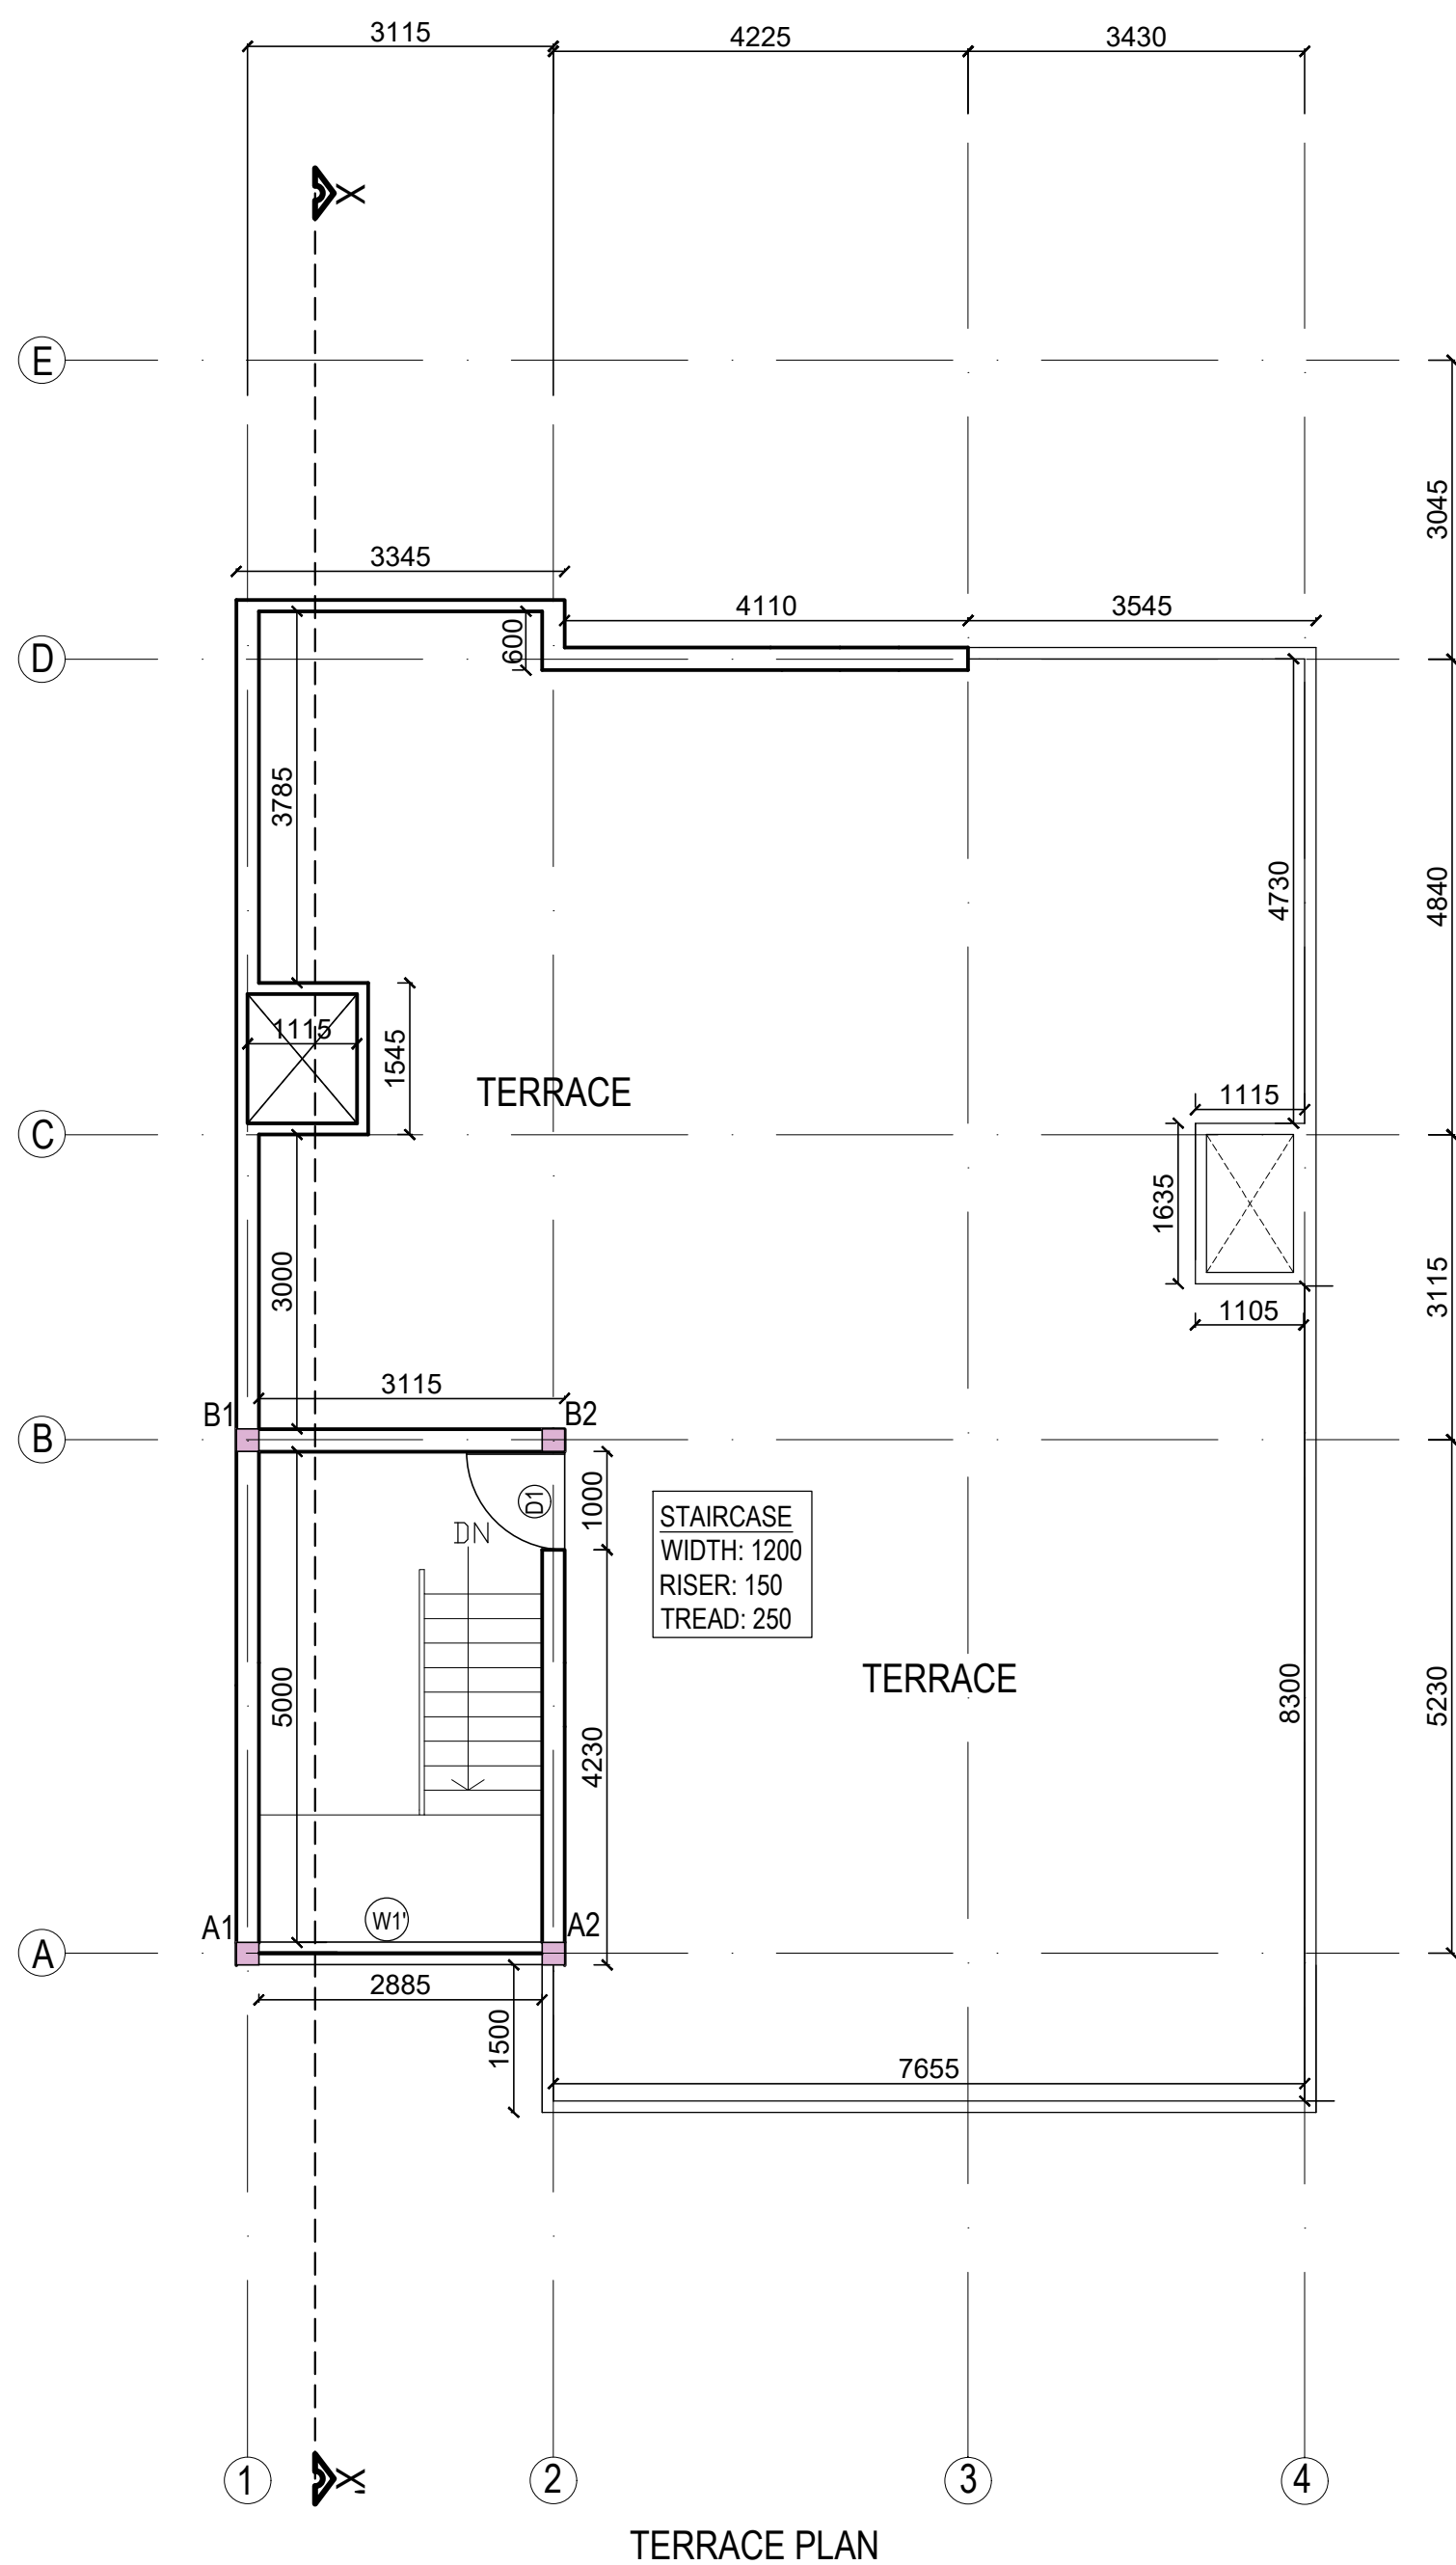

IMPORTANT POINTS:-
- All dimensions are in mm.

SHEET TITLE :-
BRICK WORK PLAN

SCALE :-
1:75









SHEET NO. :-
16

DATE :-
10-06-2022

SUBMITTED BY :-
YASH VARDHAN

DIRECTION :-
N

REMARKS :-

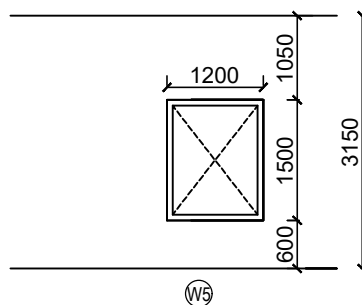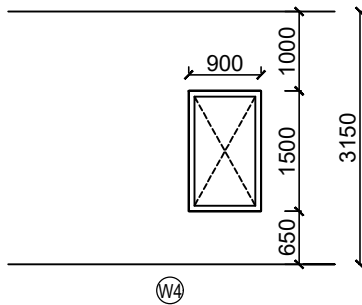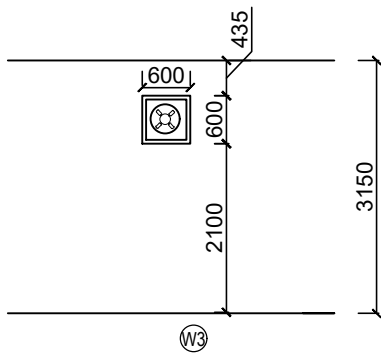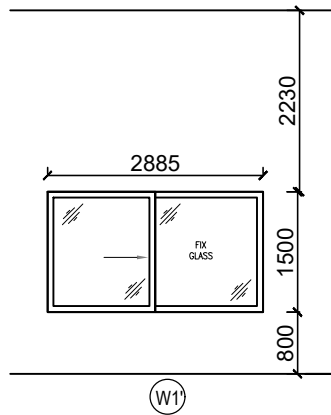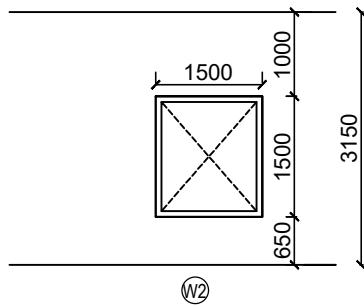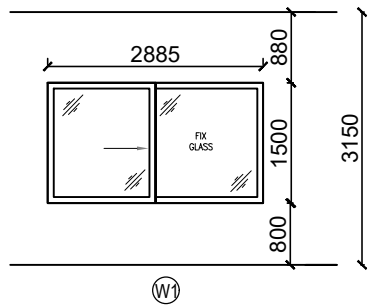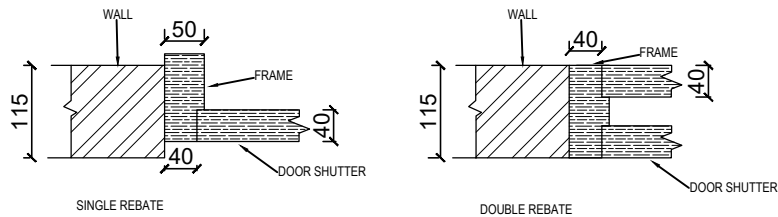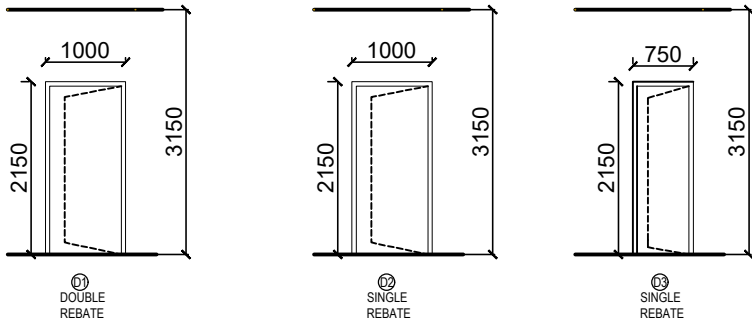

NAMES	SILL	LINTEL	WIDTH
D1	0	2100	1000
D2	0	2100	1000
D3	0	2100	750
W1	800	2300	2885
W2	650	2150	1500
W3	2100	2700	600
W4	650	2150	900
W4	650	2100	1500
W1'	800	2300	2885

IMPORTANT POINTS:-

- All dimensions are in mm.

SHEET TITLE :- DOOR-WINDOW SCHEDULE


SCALE :-
1:100

SHEET NO. :-
17

DATE :-
10-06-2022

SUBMITTED BY :-
YASH VARDHAN

DIRECTION :-

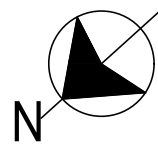

REMARKS :-

IMPORTANT POINTS:-
- All dimensions are in mm.


SHEET TITLE :-
SECTION

SCALE :-
1:100


SHEET NO. :-
18

DATE :-
10-06-2022


SUBMITTED BY :-
YASH VARDHAN

DIRECTION :-


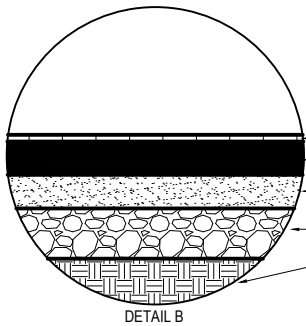
REMARKS :-

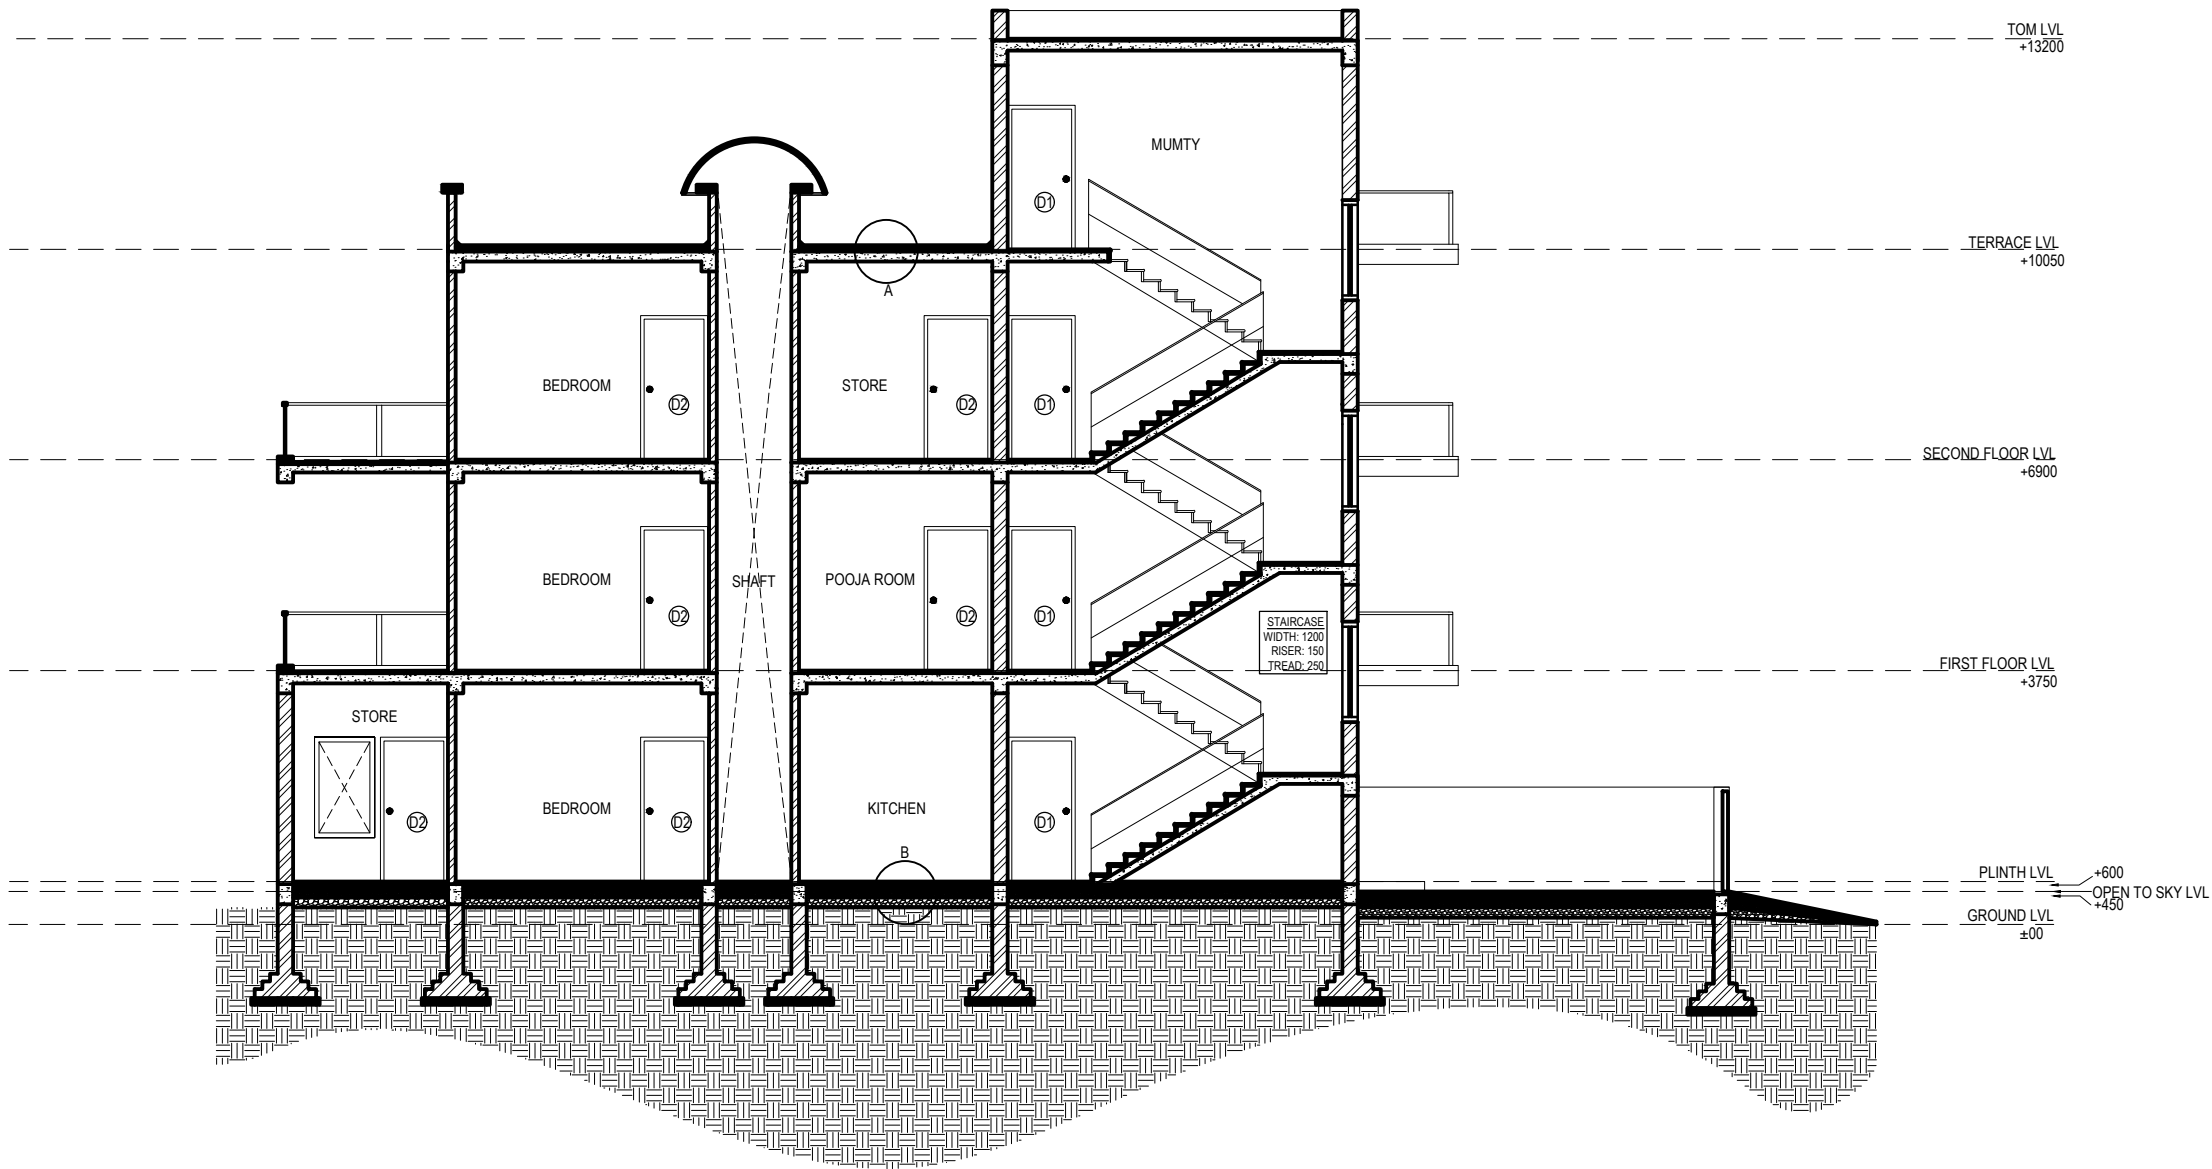


SECTION XX'

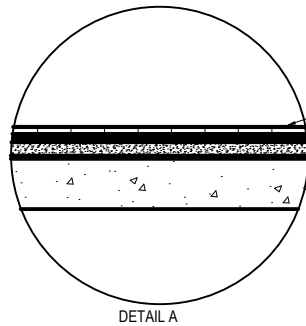

DETAIL A



DETAIL B

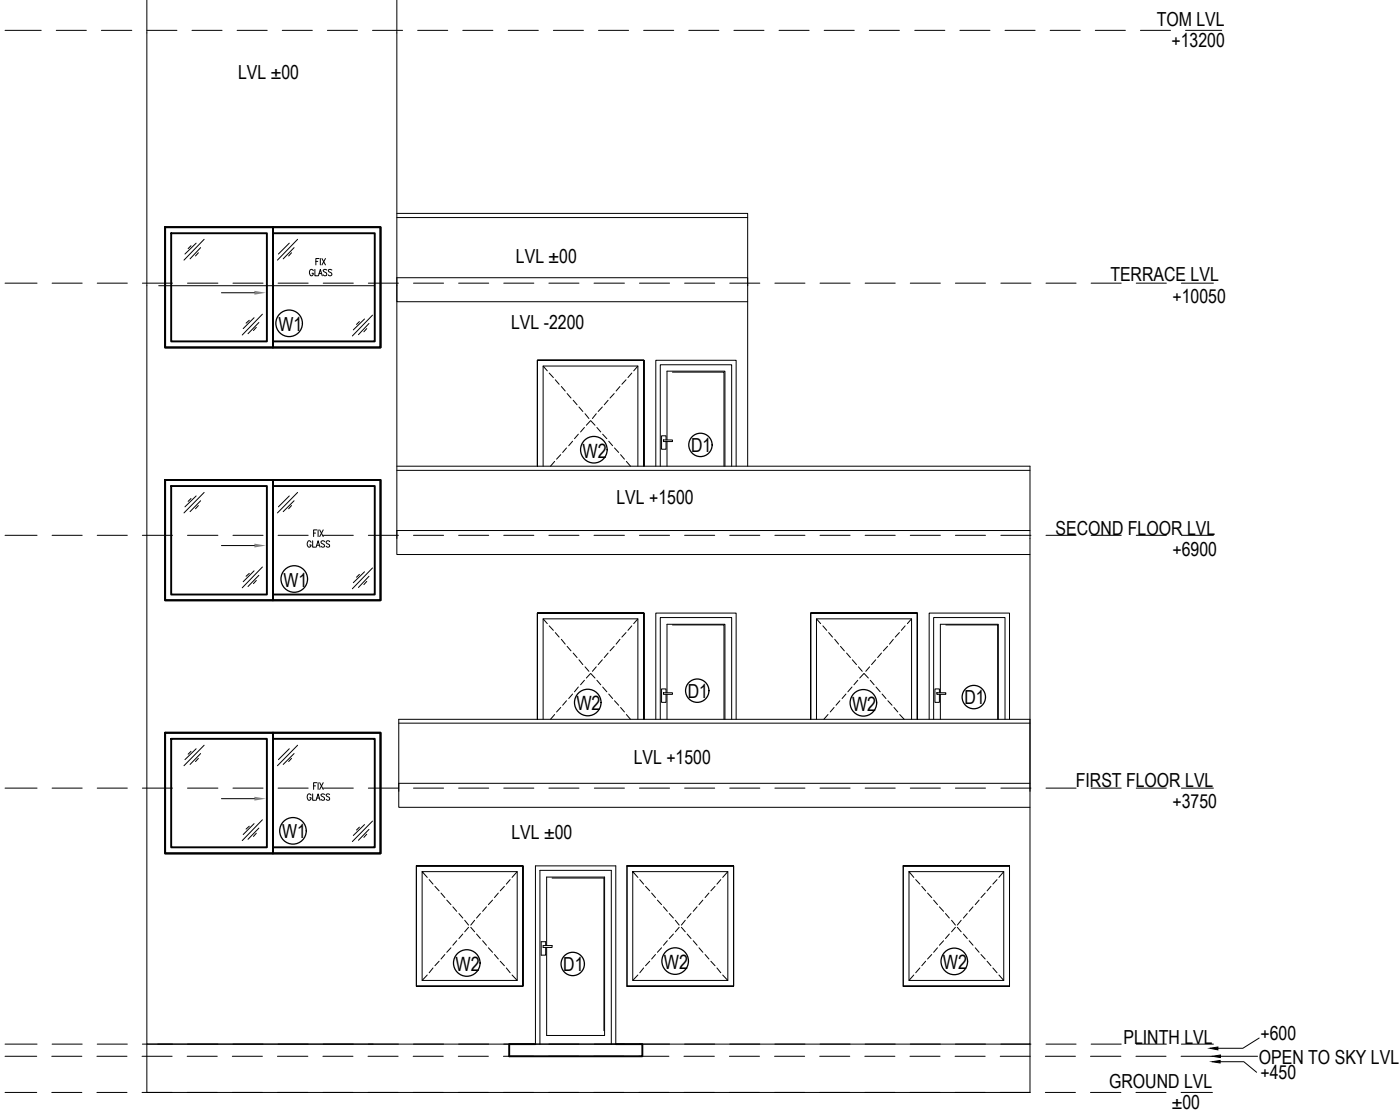

IMPORTANT POINTS:-
- All dimensions are in mm.

SHEET TITLE :-
ELEVATION


SCALE :-
1:100

SHEET NO. :-
19

DATE :-
10-06-2022

SUBMITTED BY :-
YASH VARDHAN

DIRECTION :-

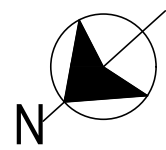

REMARKS :-